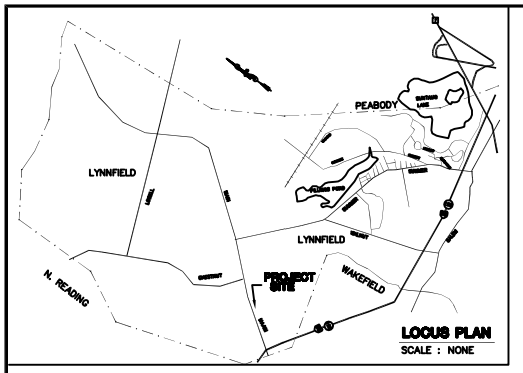

LOCUS PLAN
SCALE : NONE

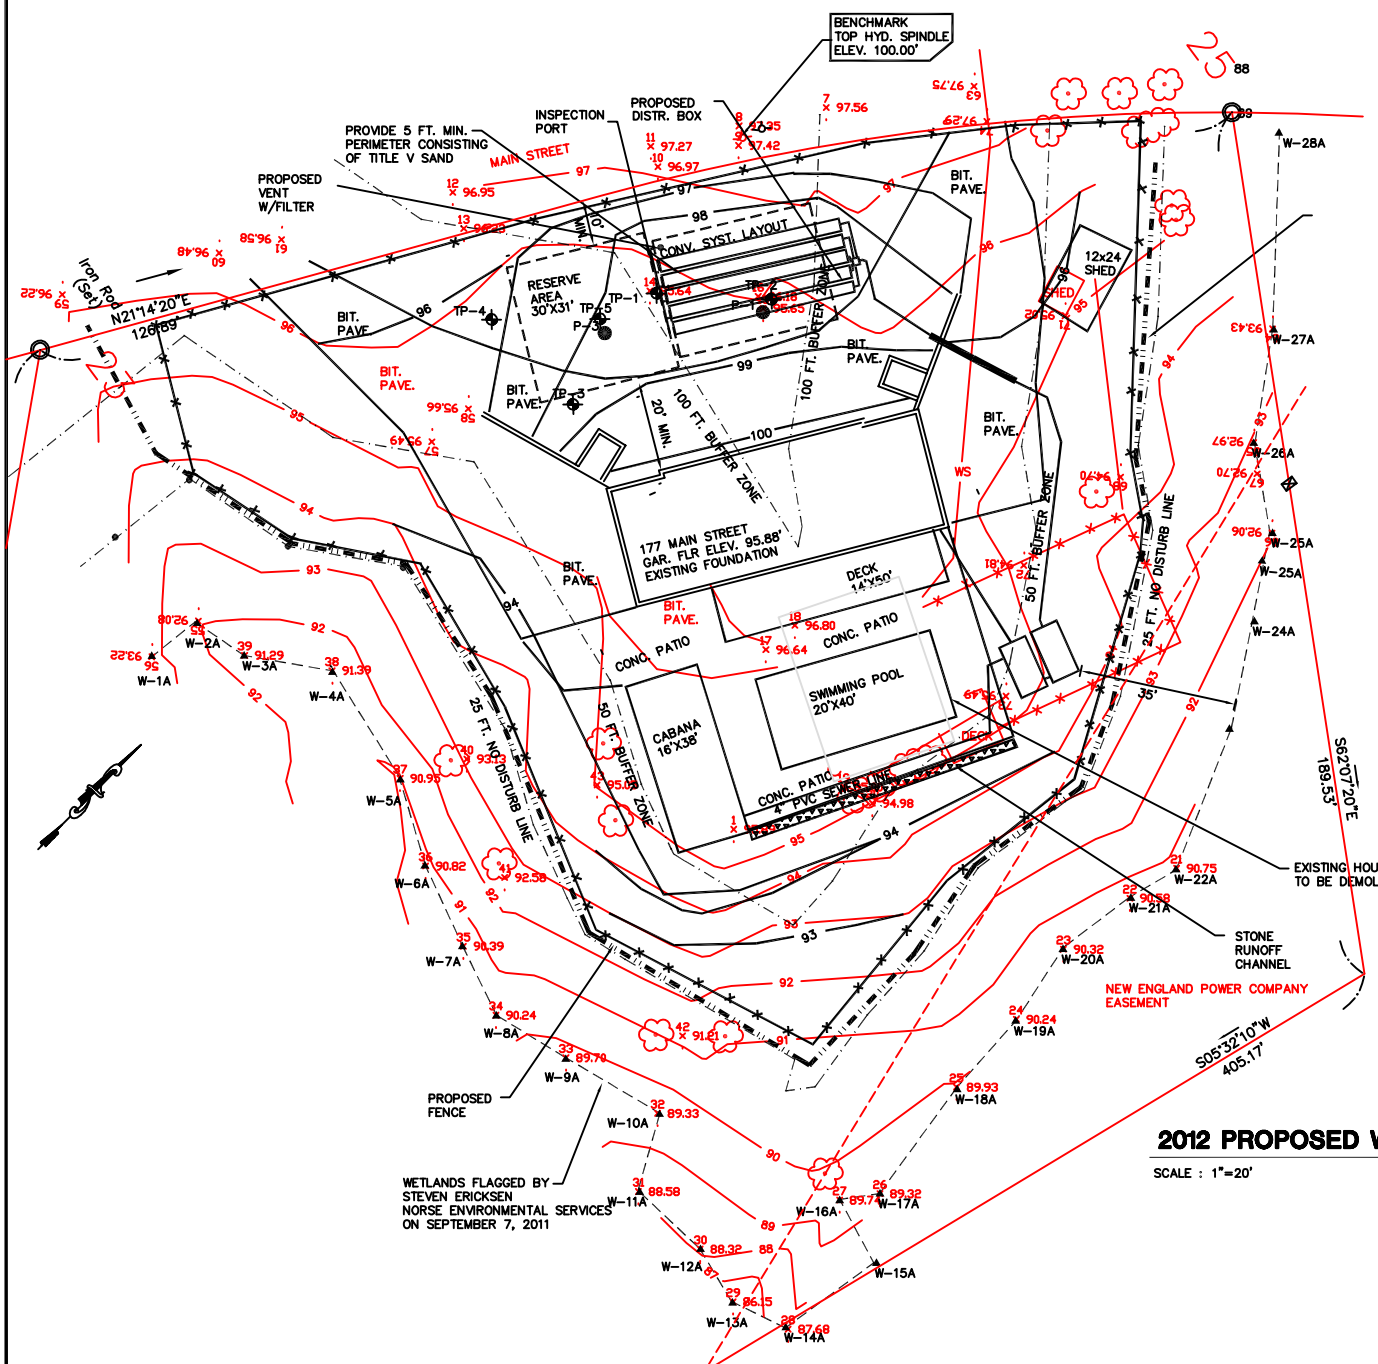

2012 PROPOSED WORK
SCALE : 1"=20'

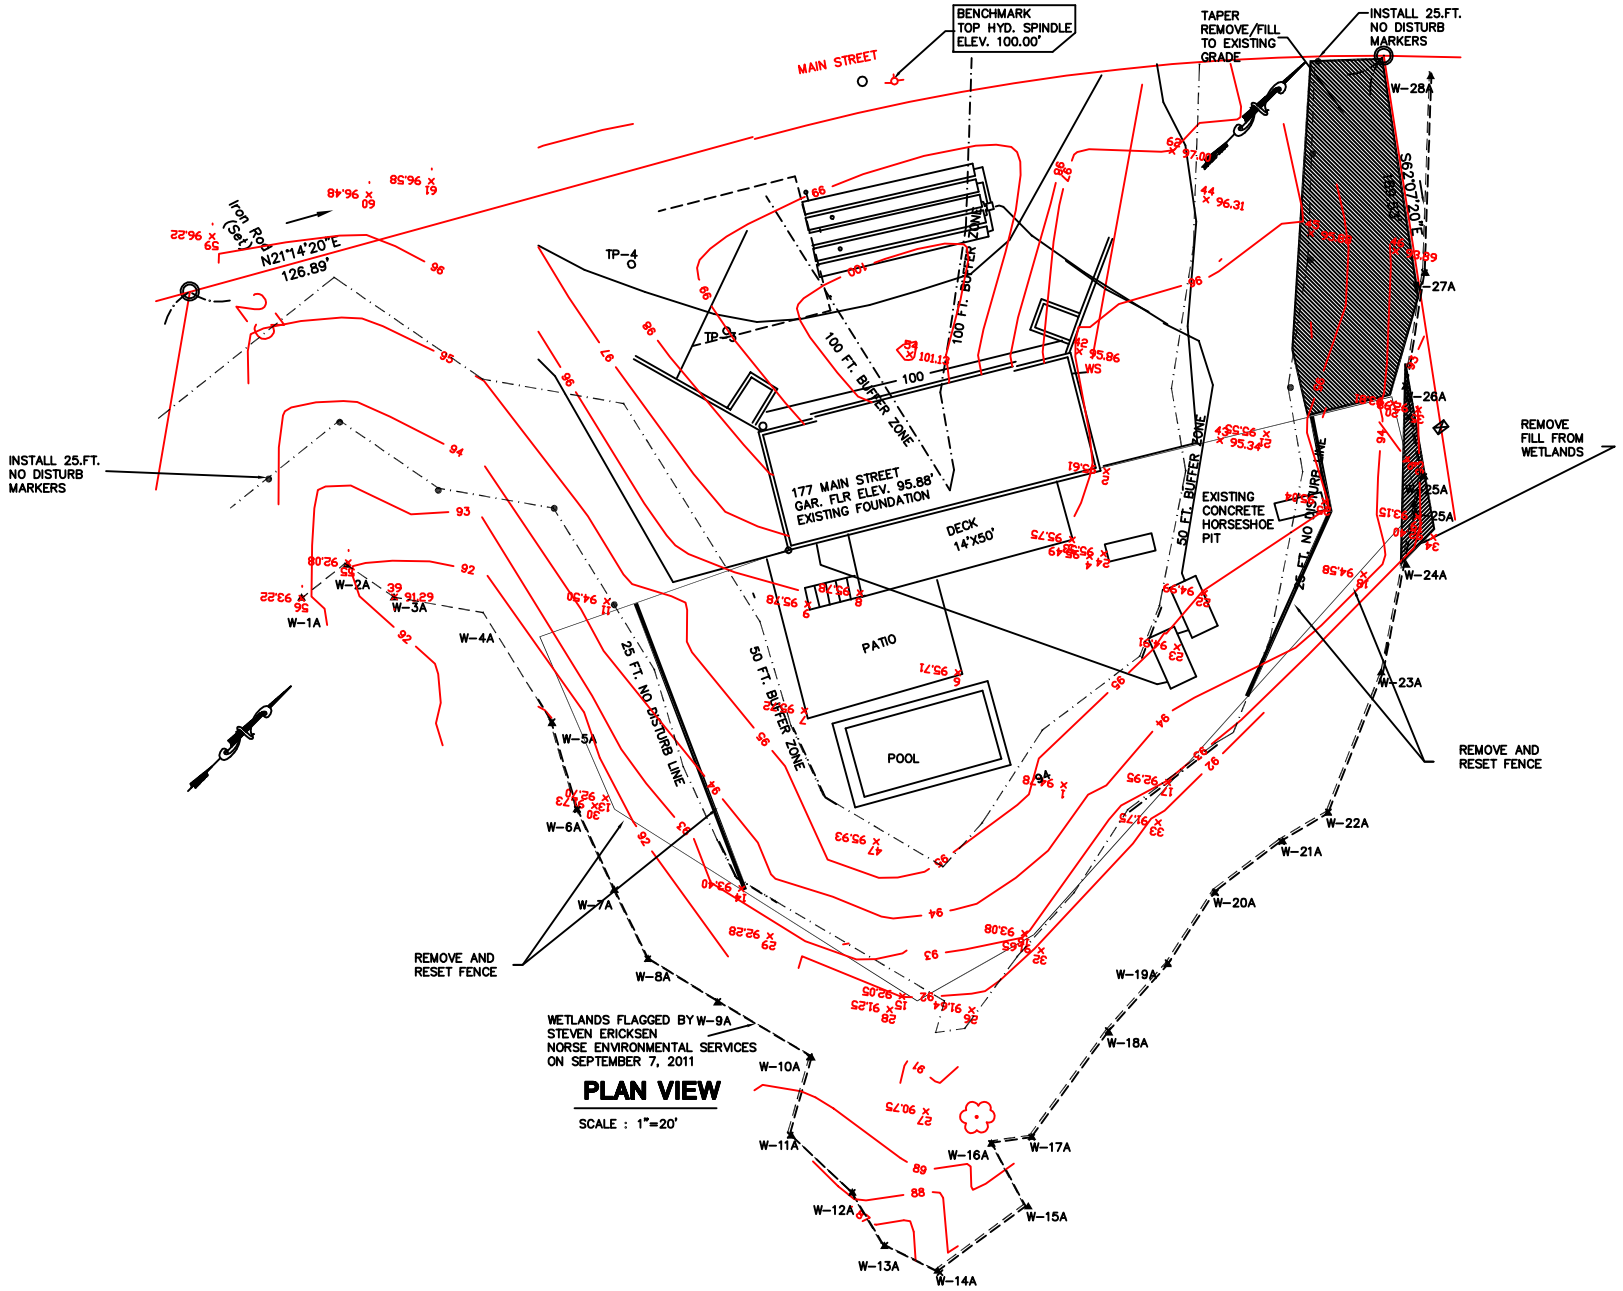

PLAN VIEW
SCALE : 1"=20'

EXISTING AND PROPOSED REMEDIATION WORK
SCALE : 1"=20'

James M. Kavanaugh, P.E.
Environmental Consultant
14 Shady Hill Drive
N. Reading Mass. 01864 **Tel.(978)664-2925**

BUFFER ZONE REMEDIATION PLAN
PREPARED FOR

Rachel Gallant
177 Main Street
Lynnfield, Ma 01940

Map No. 32
Parcel No. 2135

Proj. No. 12024	Desn. By: JMK
Date : OCTOBER 14, 2022	Drn. By: DMC
Scale : As Noted	Sheet 1 of 1