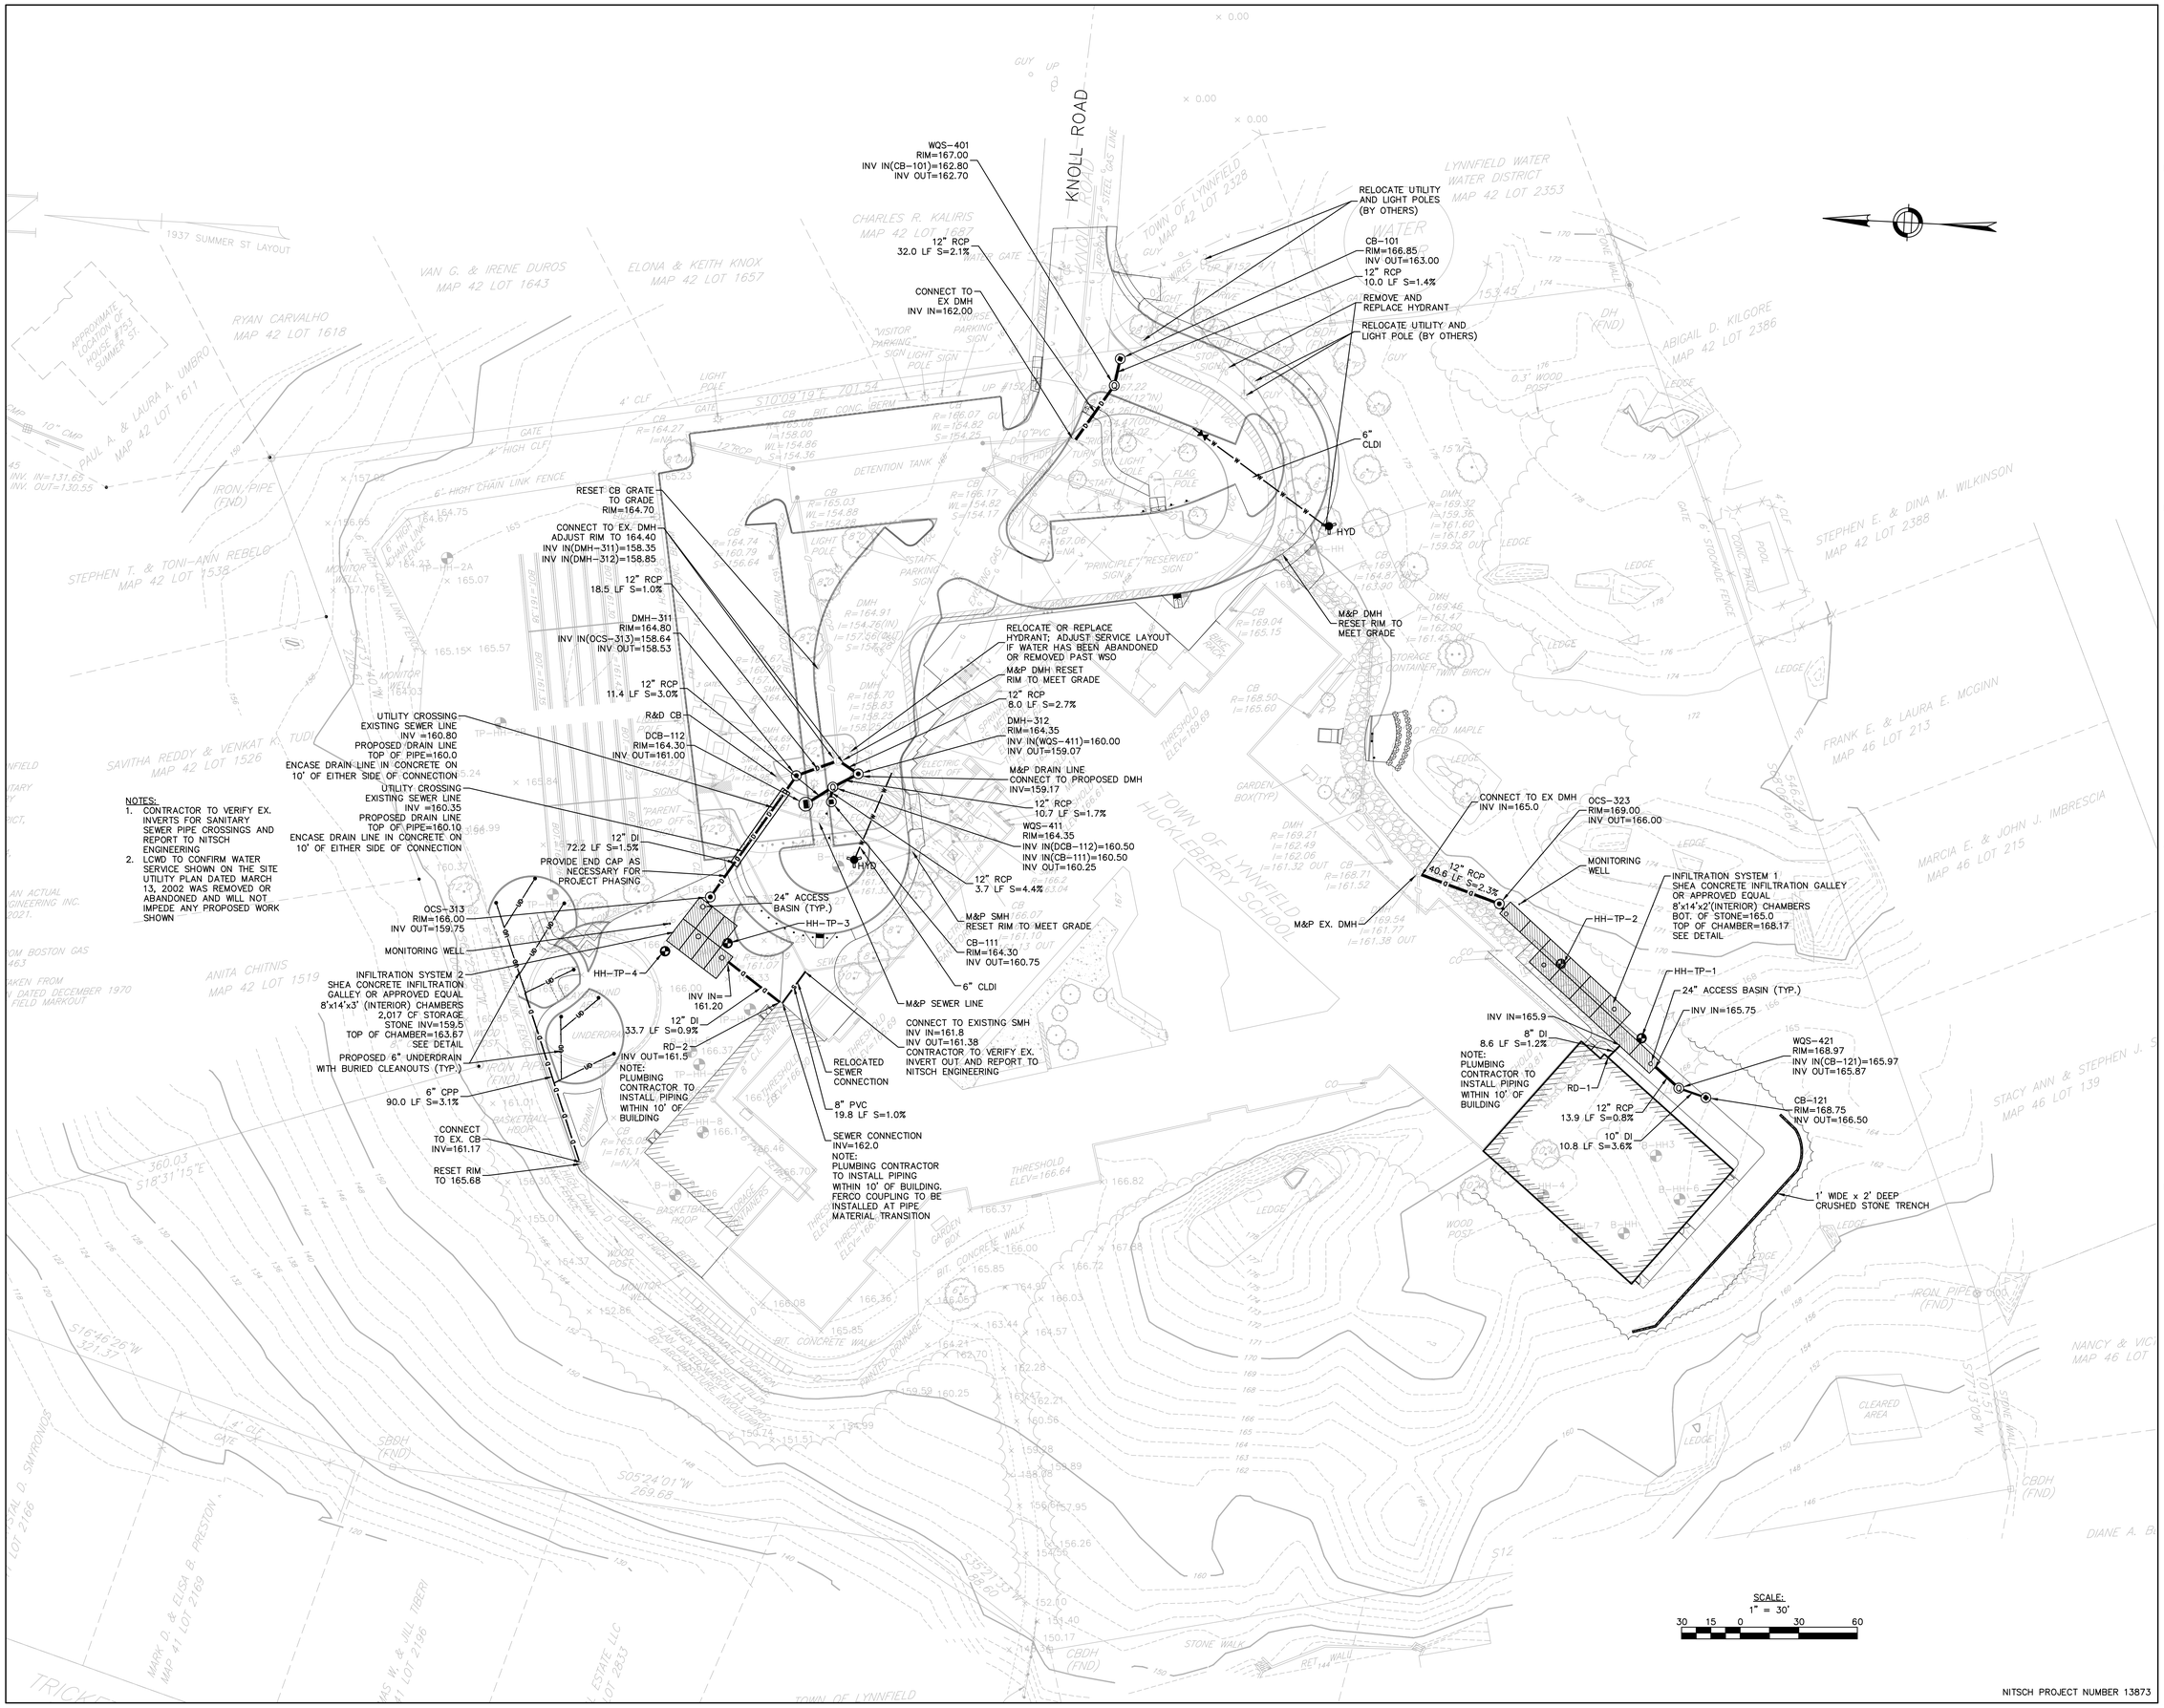

TAPPÉ
ARCHITECTS, INC.
PLANNING
DESIGN
SIX EDGERLY PLACE
BOSTON, MA
02116
WWW.TAPPE.COM
TEL 617.451.0200
FAX 617.451.3899

Nitsch Engineering

HUCKLEBERRY HILL ELEMENTARY SCHOOL

5 KNOLL RD LYNNFIELD, MA 01940

Drawing Issue Record:	
05/28/2021	BID SET

Project: A1907.00
Date: 05/28/2021
Scale: 1" = 30'
Drawn By: SEK
Checked By: MLC

Copyright 2021, Tappé Architects, Inc.

SITE
UTILITY
PLAN

C200