P:\LYNF-0088(21 Lakeview Avenue)\Drawings\TPlakeview#21_r5.dwg, TR

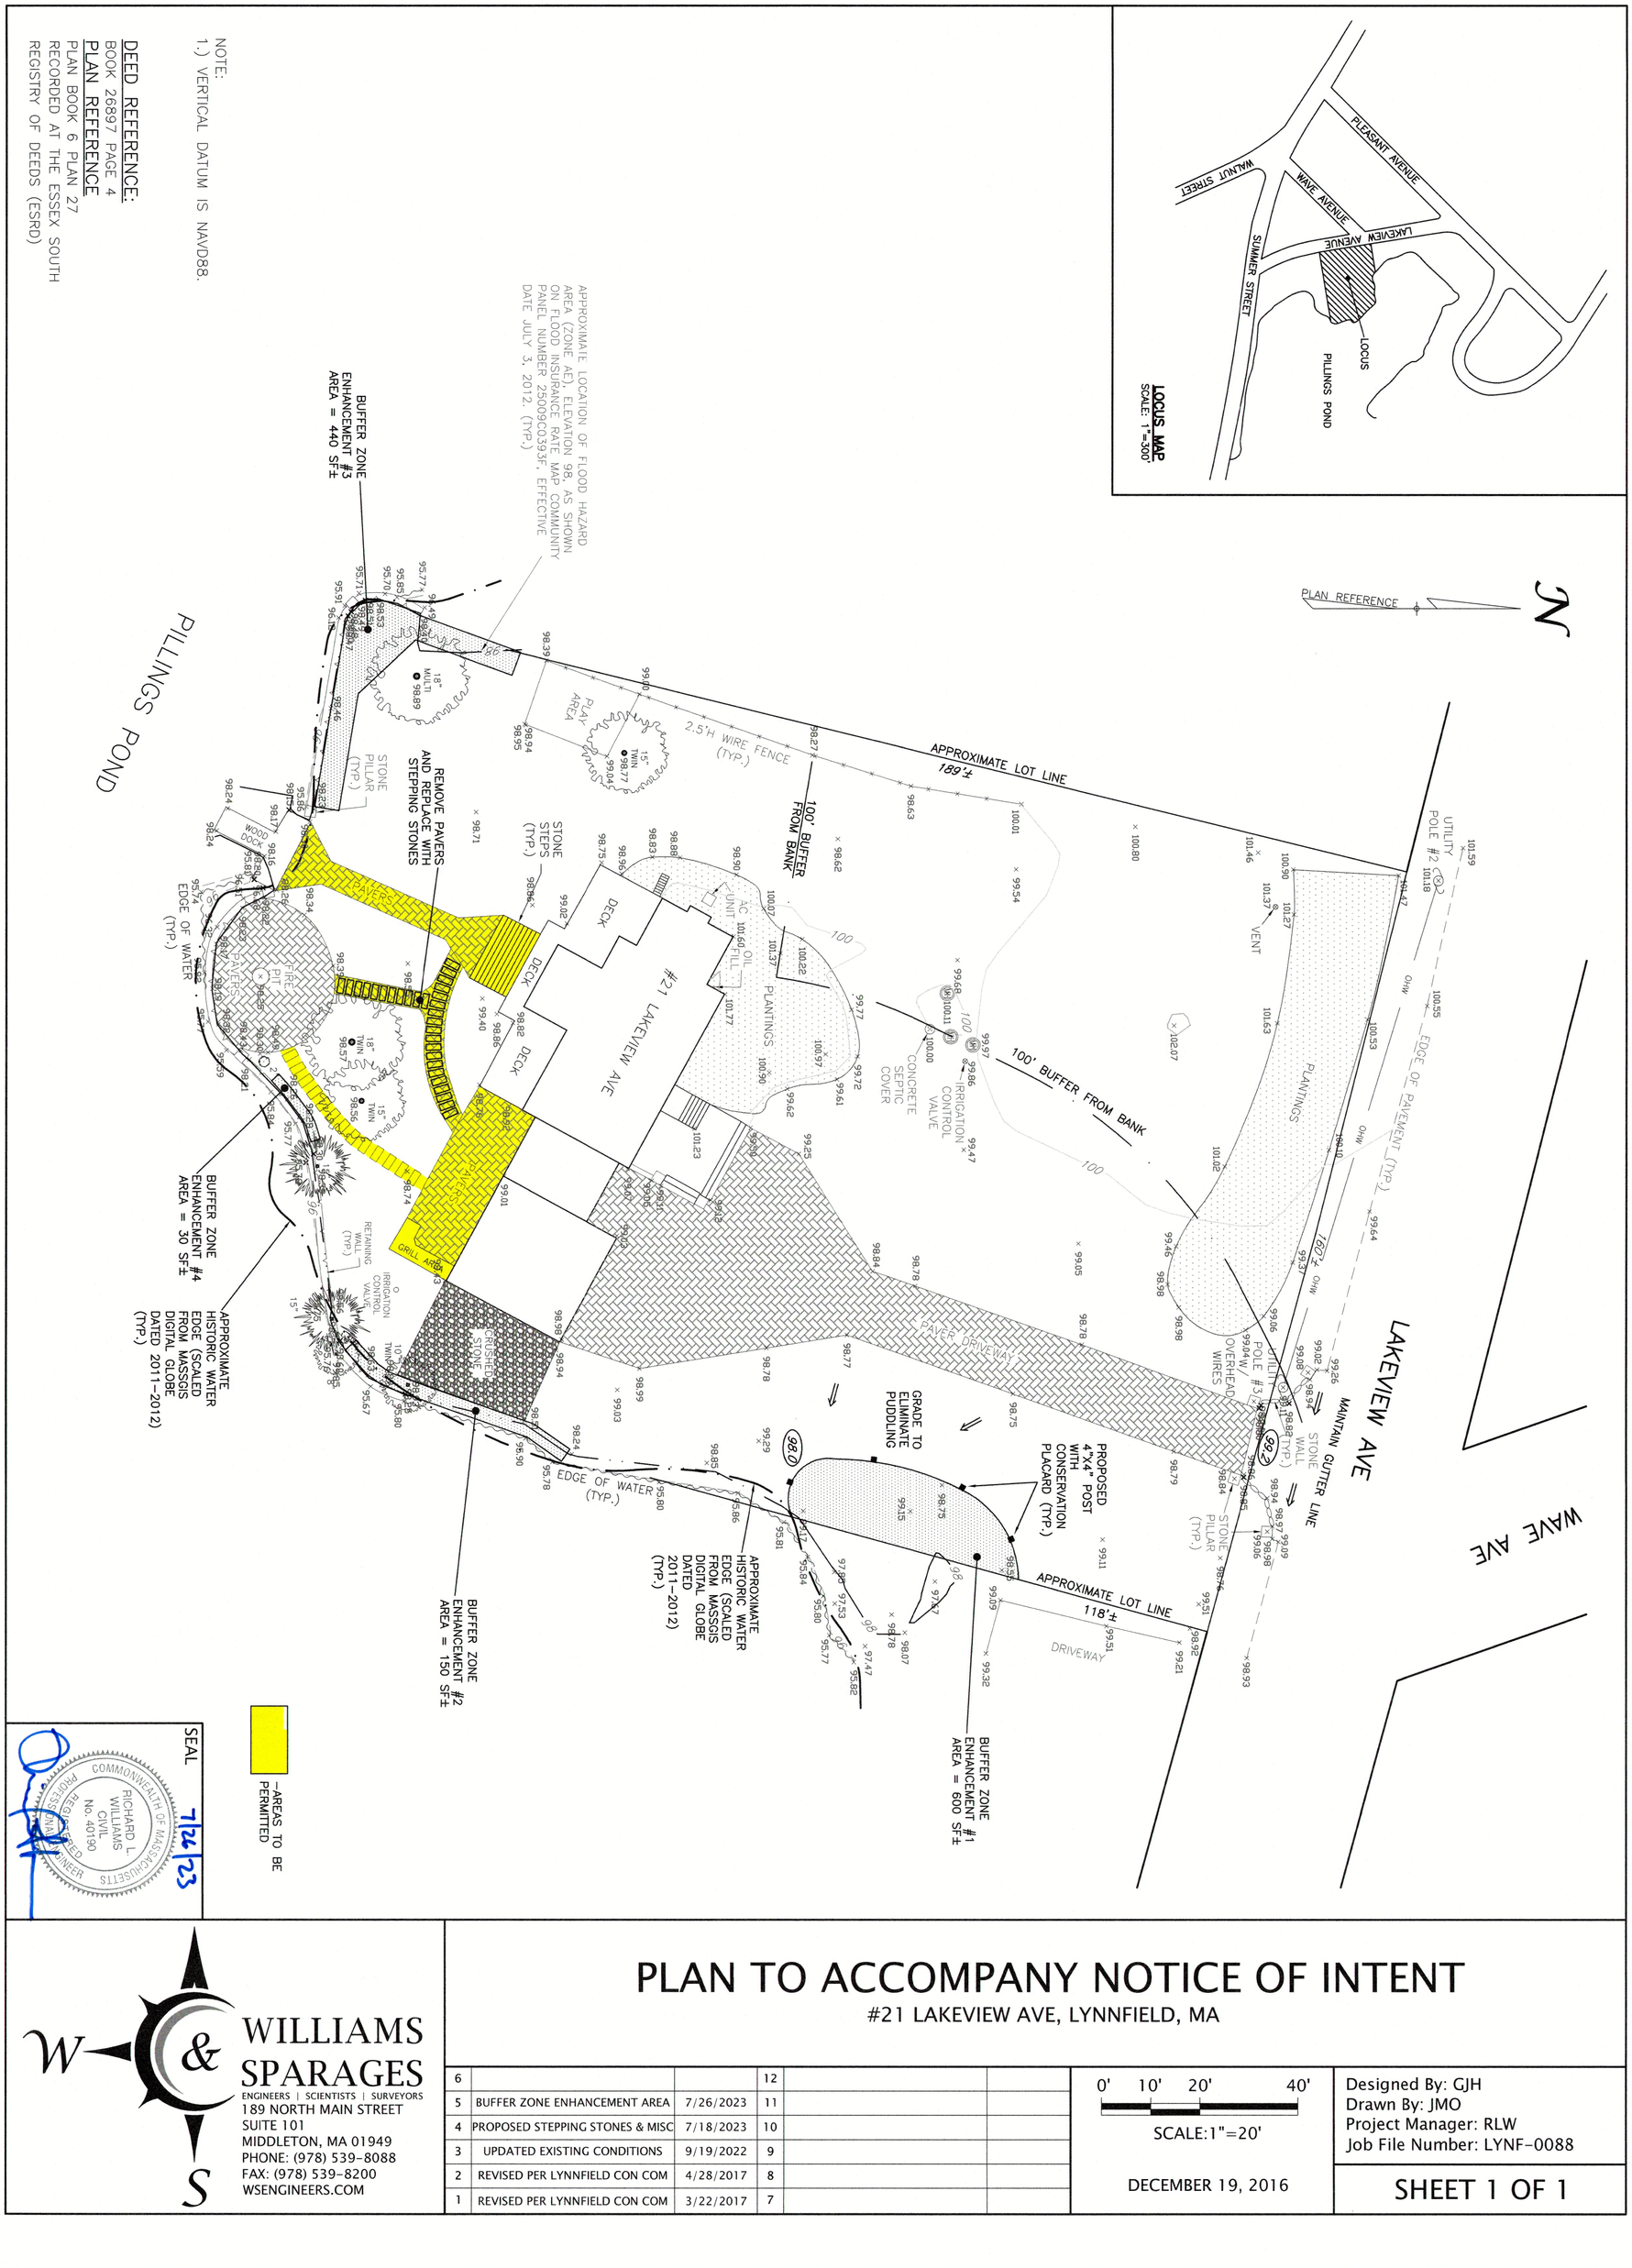

NOTE:
1.) VERTICAL DATUM IS NAVD88.

DEED REFERENCE:
BOOK 26897 PAGE 4
PLAN REFERENCE
PLAN BOOK 6 PLAN 27
RECORDED AT THE ESSEX SOUTH REGISTRY OF DEEDS (ESRD)

SEAL
COMMONWEALTH OF MASSACHUSETTS
RICHARD L. WILLIAMS
CIVIL
No. 40190
REGISTERED PROFESSIONAL ENGINEER
7/24/23

WILLIAMS & SPARAGES
ENGINEERS | SCIENTISTS | SURVEYORS
189 NORTH MAIN STREET
SUITE 101
MIDDLETON, MA 01949
PHONE: (978) 539-8088
FAX: (978) 539-8200
WSENGINEERS.COM

PLAN TO ACCOMPANY NOTICE OF INTENT

#21 LAKEVIEW AVE, LYNNFIELD, MA

6			12		
5	BUFFER ZONE ENHANCEMENT AREA	7/26/2023	11		
4	PROPOSED STEPPING STONES & MISC	7/18/2023	10		
3	UPDATED EXISTING CONDITIONS	9/19/2022	9		
2	REVISED PER LYNNFIELD CON COM	4/28/2017	8		
1	REVISED PER LYNNFIELD CON COM	3/22/2017	7		

0' 10' 20' 40'
SCALE:1"=20'

DECEMBER 19, 2016

Designed By: GJH
Drawn By: JMO
Project Manager: RLW
Job File Number: LYNF-0088

SHEET 1 OF 1