P:\LYNF-0100\339 & 349 Summer Street\(Drawings)\Dsummer#339&349_R3.dwg, 5/10/2019 2:37:21 AM, CPS

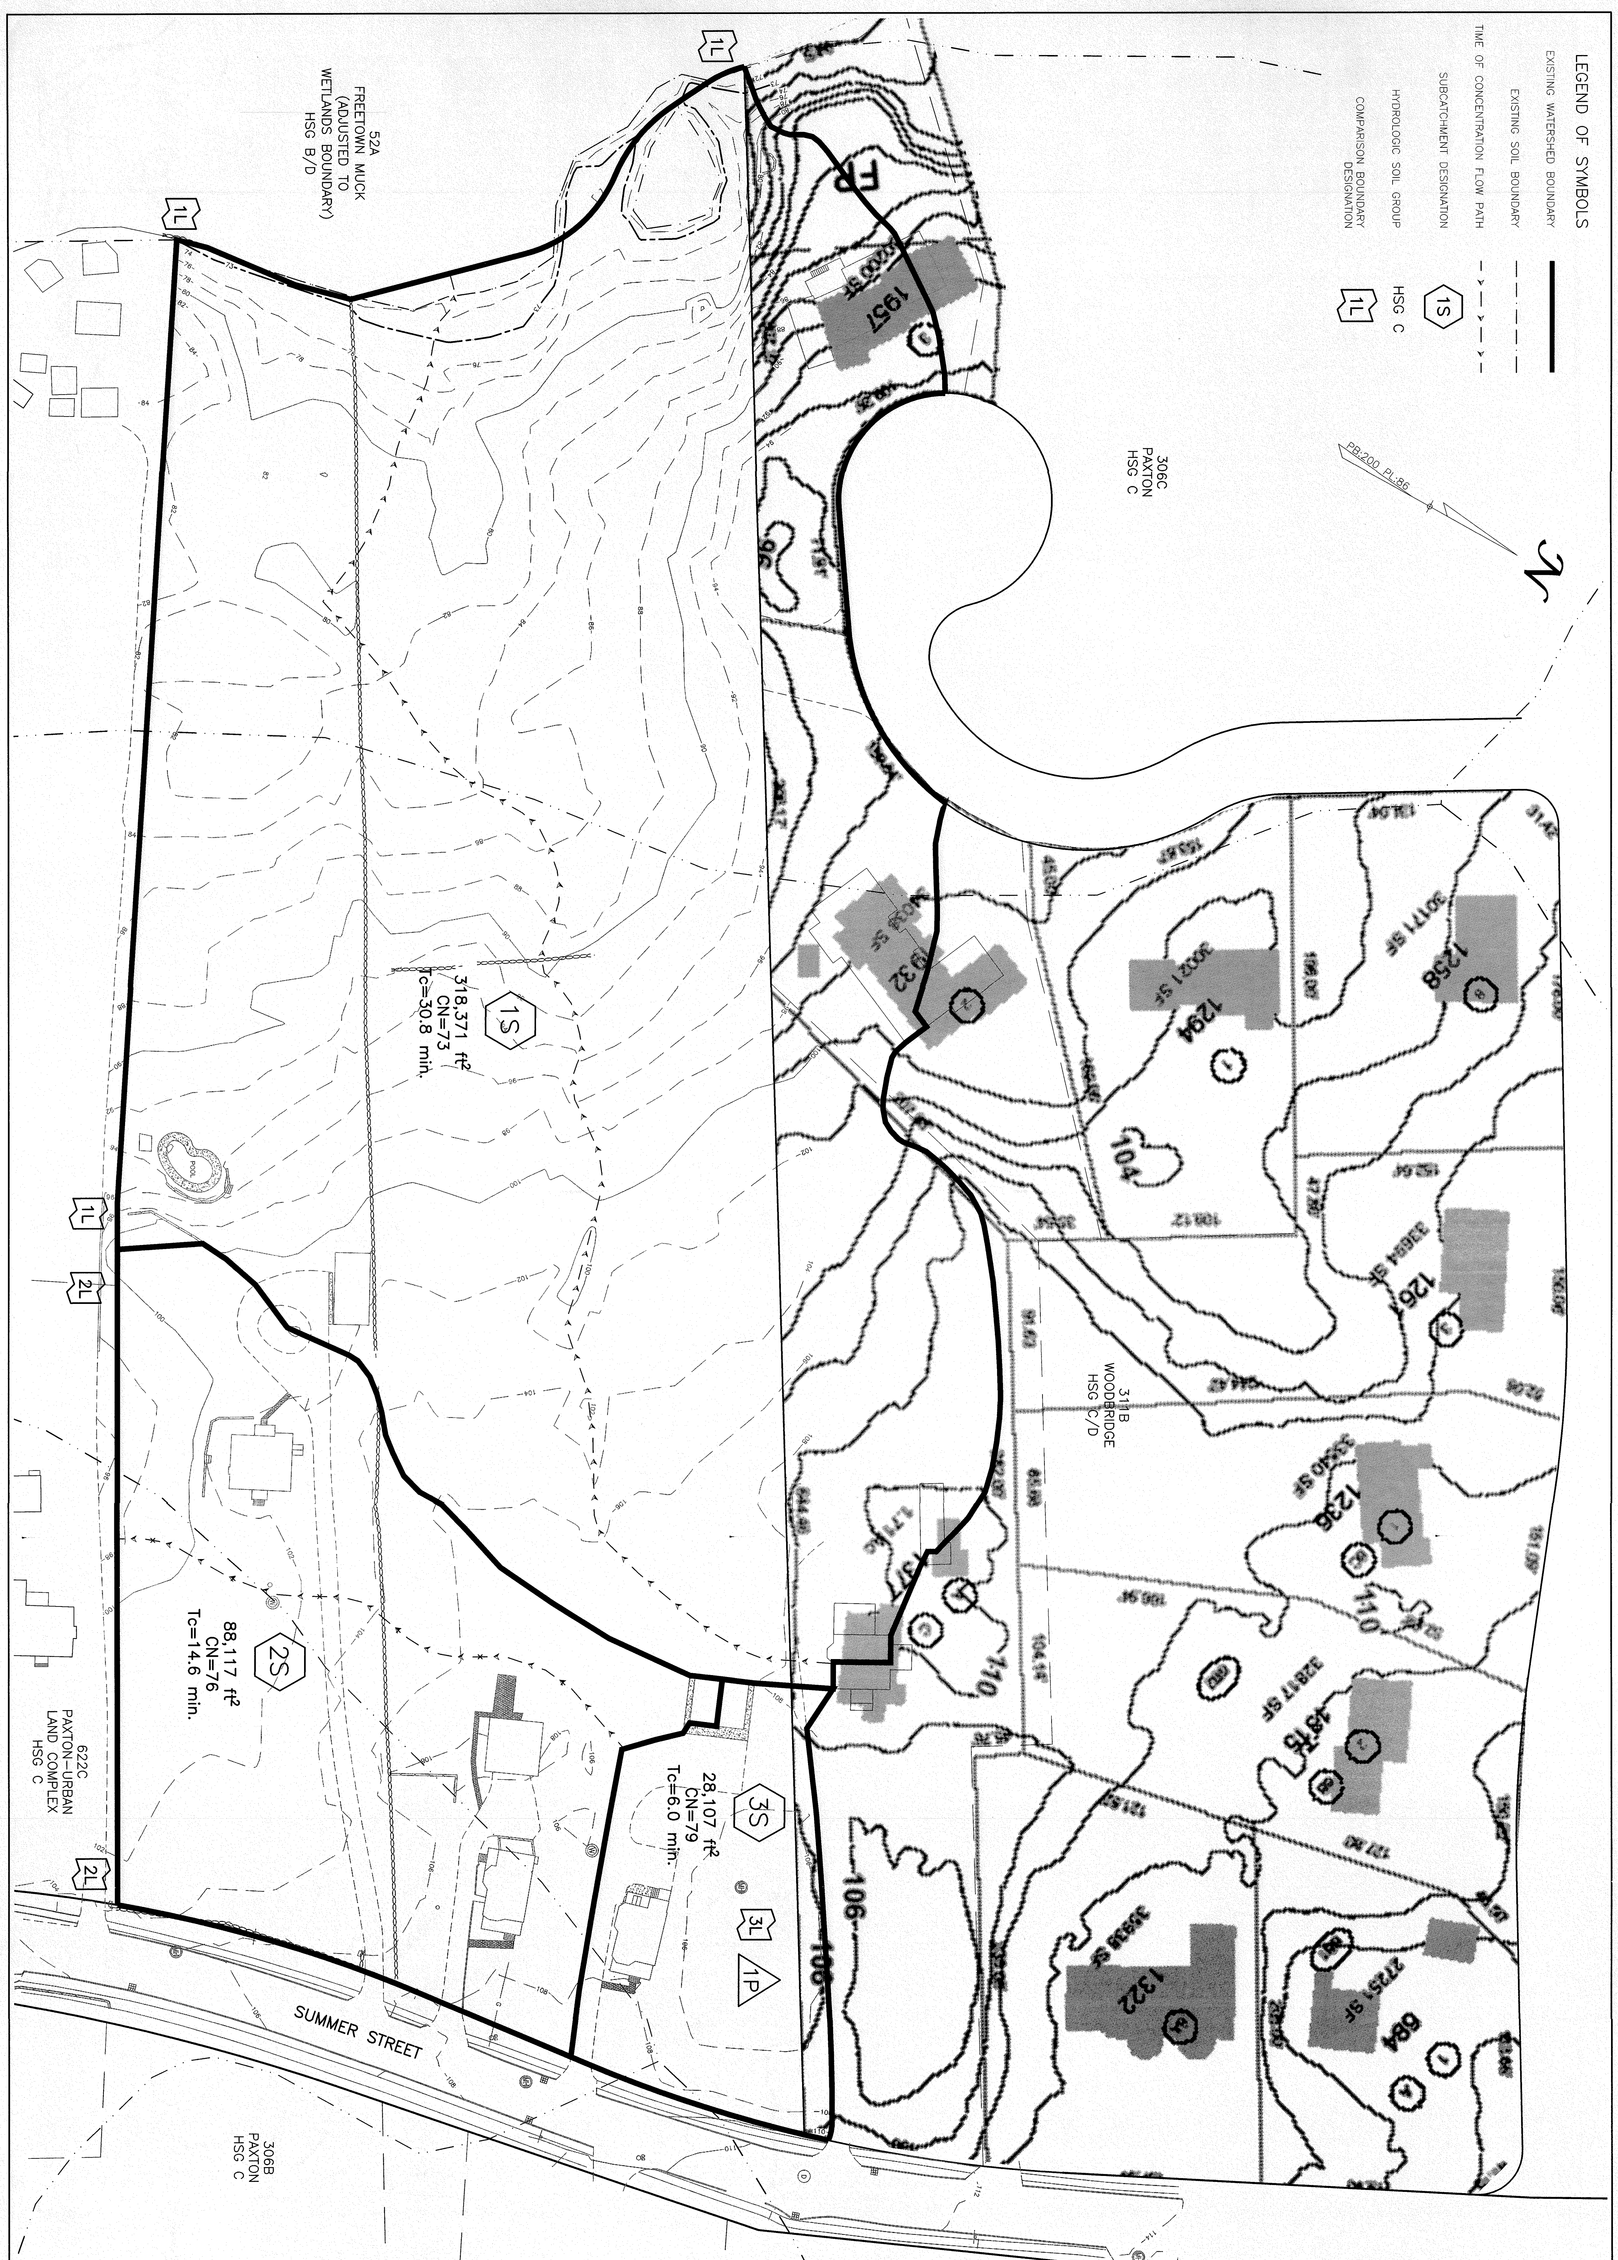

EXISTING CONDITION WATERSHED MAP
ROAD A
#333, 339 & 357 SUMMER STREET, LYNNFIELD, MA

DRAWING: W1

SHEET 1 OF 1

0' 20' 40' 80'
SCALE: 1"=40'

NOVEMBER 21, 2018

6		
5		
4		
3		
2		
1	TOWN COMMENTS/PEER REVIEW	5/9/2019

SEAL

COMMONWEALTH OF MASSACHUSETTS
CHRIST P. SPARAGES
CIVIL
No. 40174
REGISTERED PROFESSIONAL ENGINEER
(5/9/19)

Designed By: MEM
Drawn By: MEM
Reviewed By: CPS
Project Manager: CPS
Job File Number: LYNF-0100
Drawing File Folder: LYNF100

☐ Drawing Issued for Review Only
☒ Drawing Issued for Permit
☐ Drawing Issued for Construction

Owner:
See Subdivision Plan Sheet Set

Applicant:
HDI, LLC
23 Stiles Road, Suite 104
Salem, NH 03079

WILLIAMS & SPARAGES
ENGINEERS | PLANNERS | SURVEYORS
189 NORTH MAIN STREET
SUITE 101
MIDDLETON, MA 01949
PHONE: (978) 539-8088
FAX: (978) 539-8200
WSENGINEERS.COM