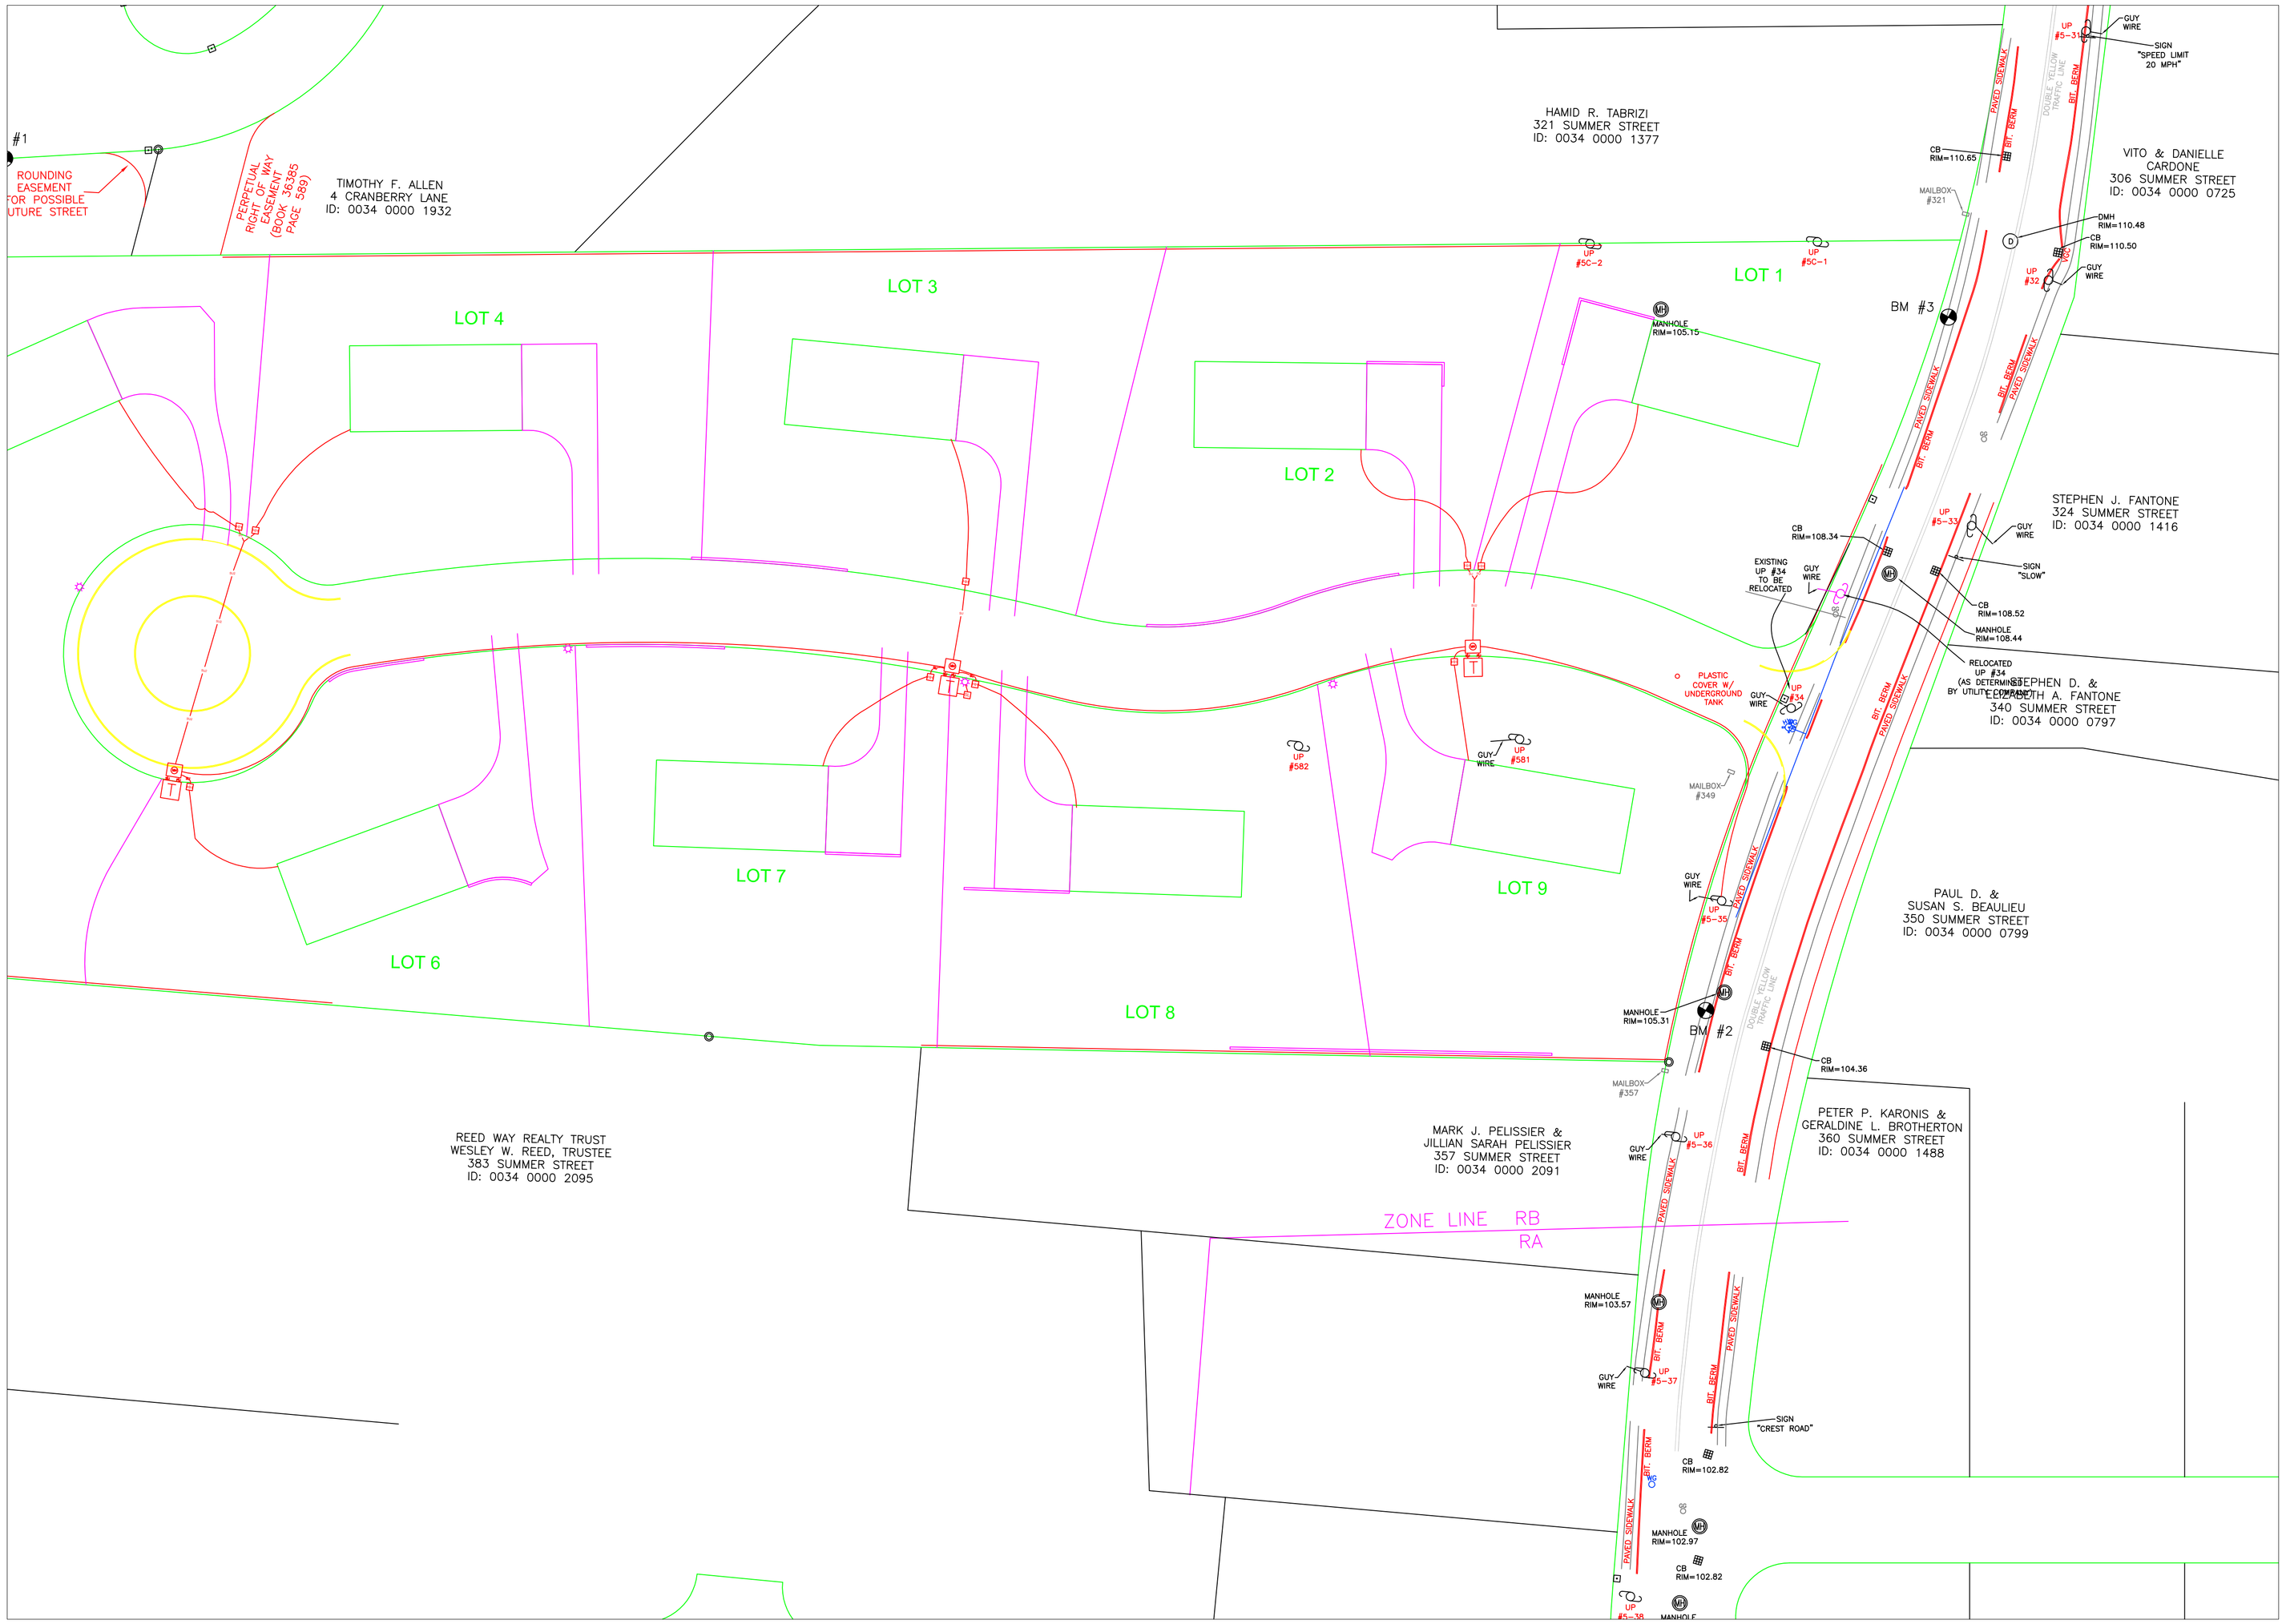

#	DATE	REVISION DESCRIPTION	DRAWN:	REVIEWED:	APPROVED:
0	01/16/2019	INITIAL DRAWING RELEASE	EA	EA	EA

333 TO 349 SUMMER STREET
LYNNFIELD, MA

Engineer: Emmanuel Agouridis
E-Mail : eagouridis@rmld.com
Phone: 781-942-6542

RMLD Reading Municipal Light Department
RELIABLE POWER FOR GENERATIONS

SUMMER ST - RMLD DEVIATIONS

SCALE:	DATE:	PAGE:
1" = 40'	01/16/2019	