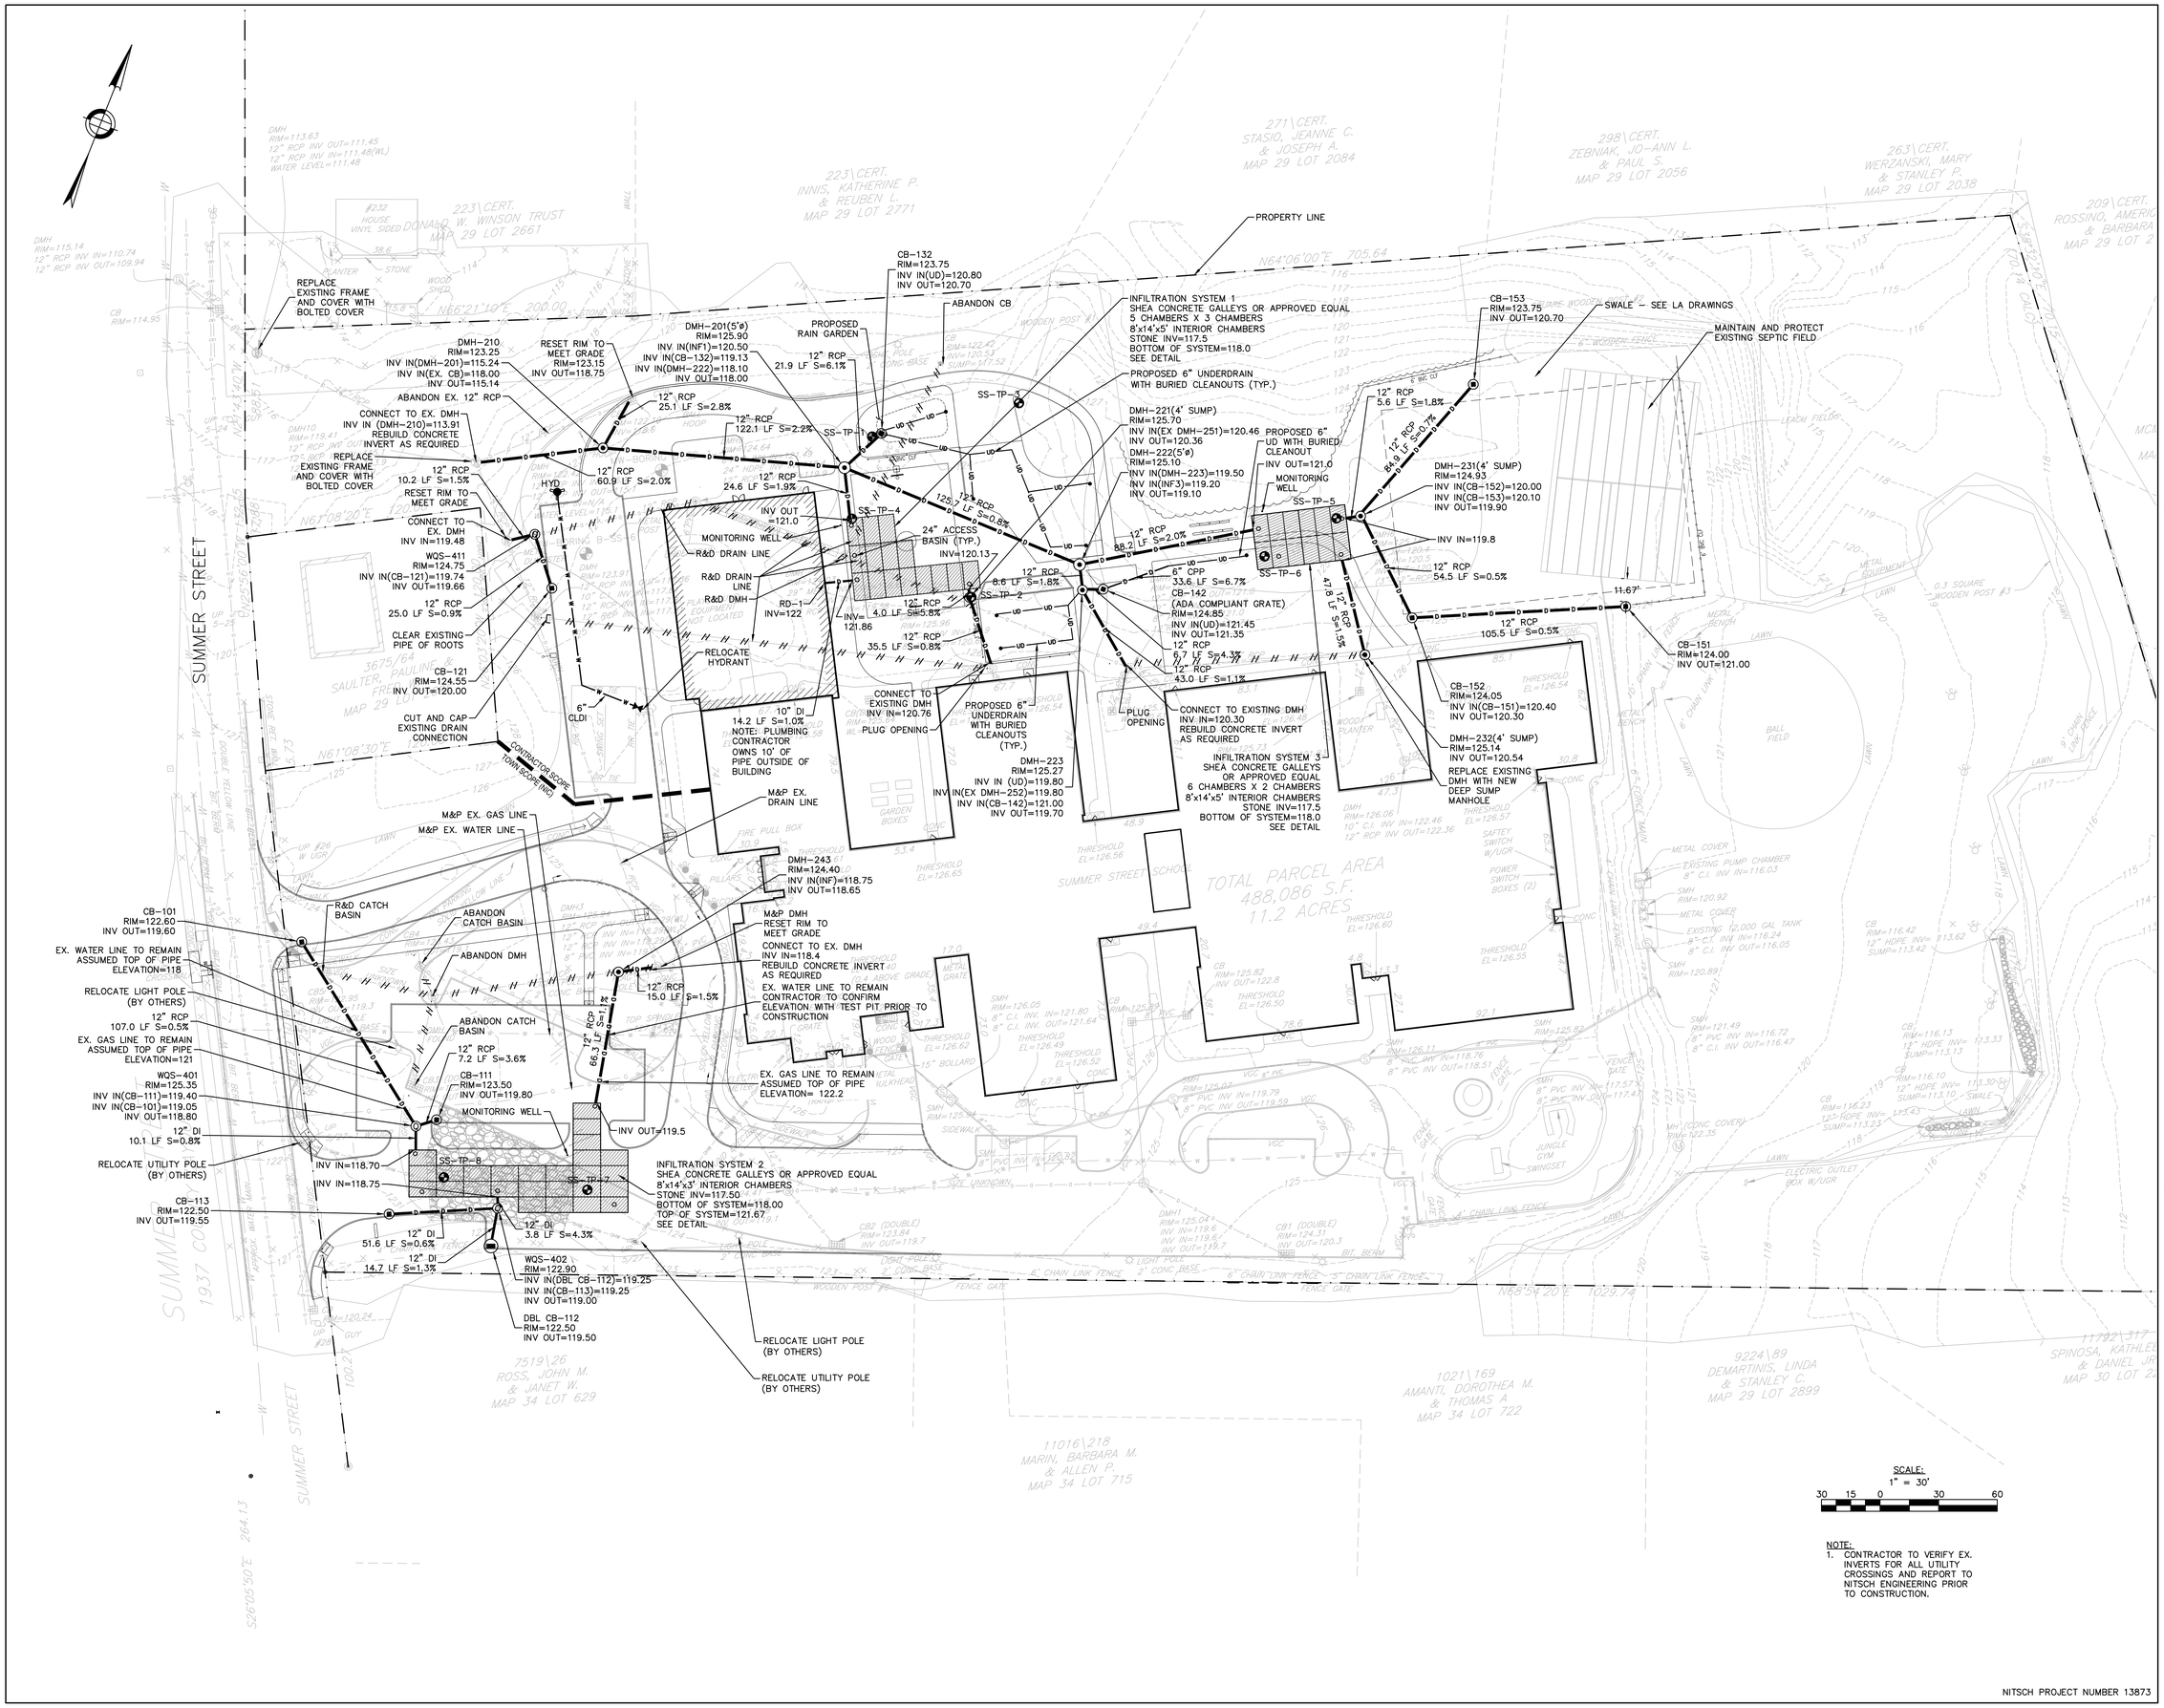

NITSCH PROJECT NUMBER 13873

TAPPÉ
ARCHITECTS, INC.
PLANNING
DESIGN
SIX EDGERLY PLACE
BOSTON, MA
02116
WWW.TAPPE.COM
TEL 617.451.0200
FAX 617.451.3899

Nitsch Engineering

SUMMER STREET ELEMENTARY SCHOOL

262 SUMMER STREET LYNNFIELD, MA 01940

Drawing Issue Record:

05/28/2021	BID SET

Project: A1907.00
Date: 05/28/2021
Scale: 1" = 30'
Drawn By: SEK
Checked By: MLC

Copyright 2021, Tappé Architects, Inc.

SITE UTILITY PLAN

C200