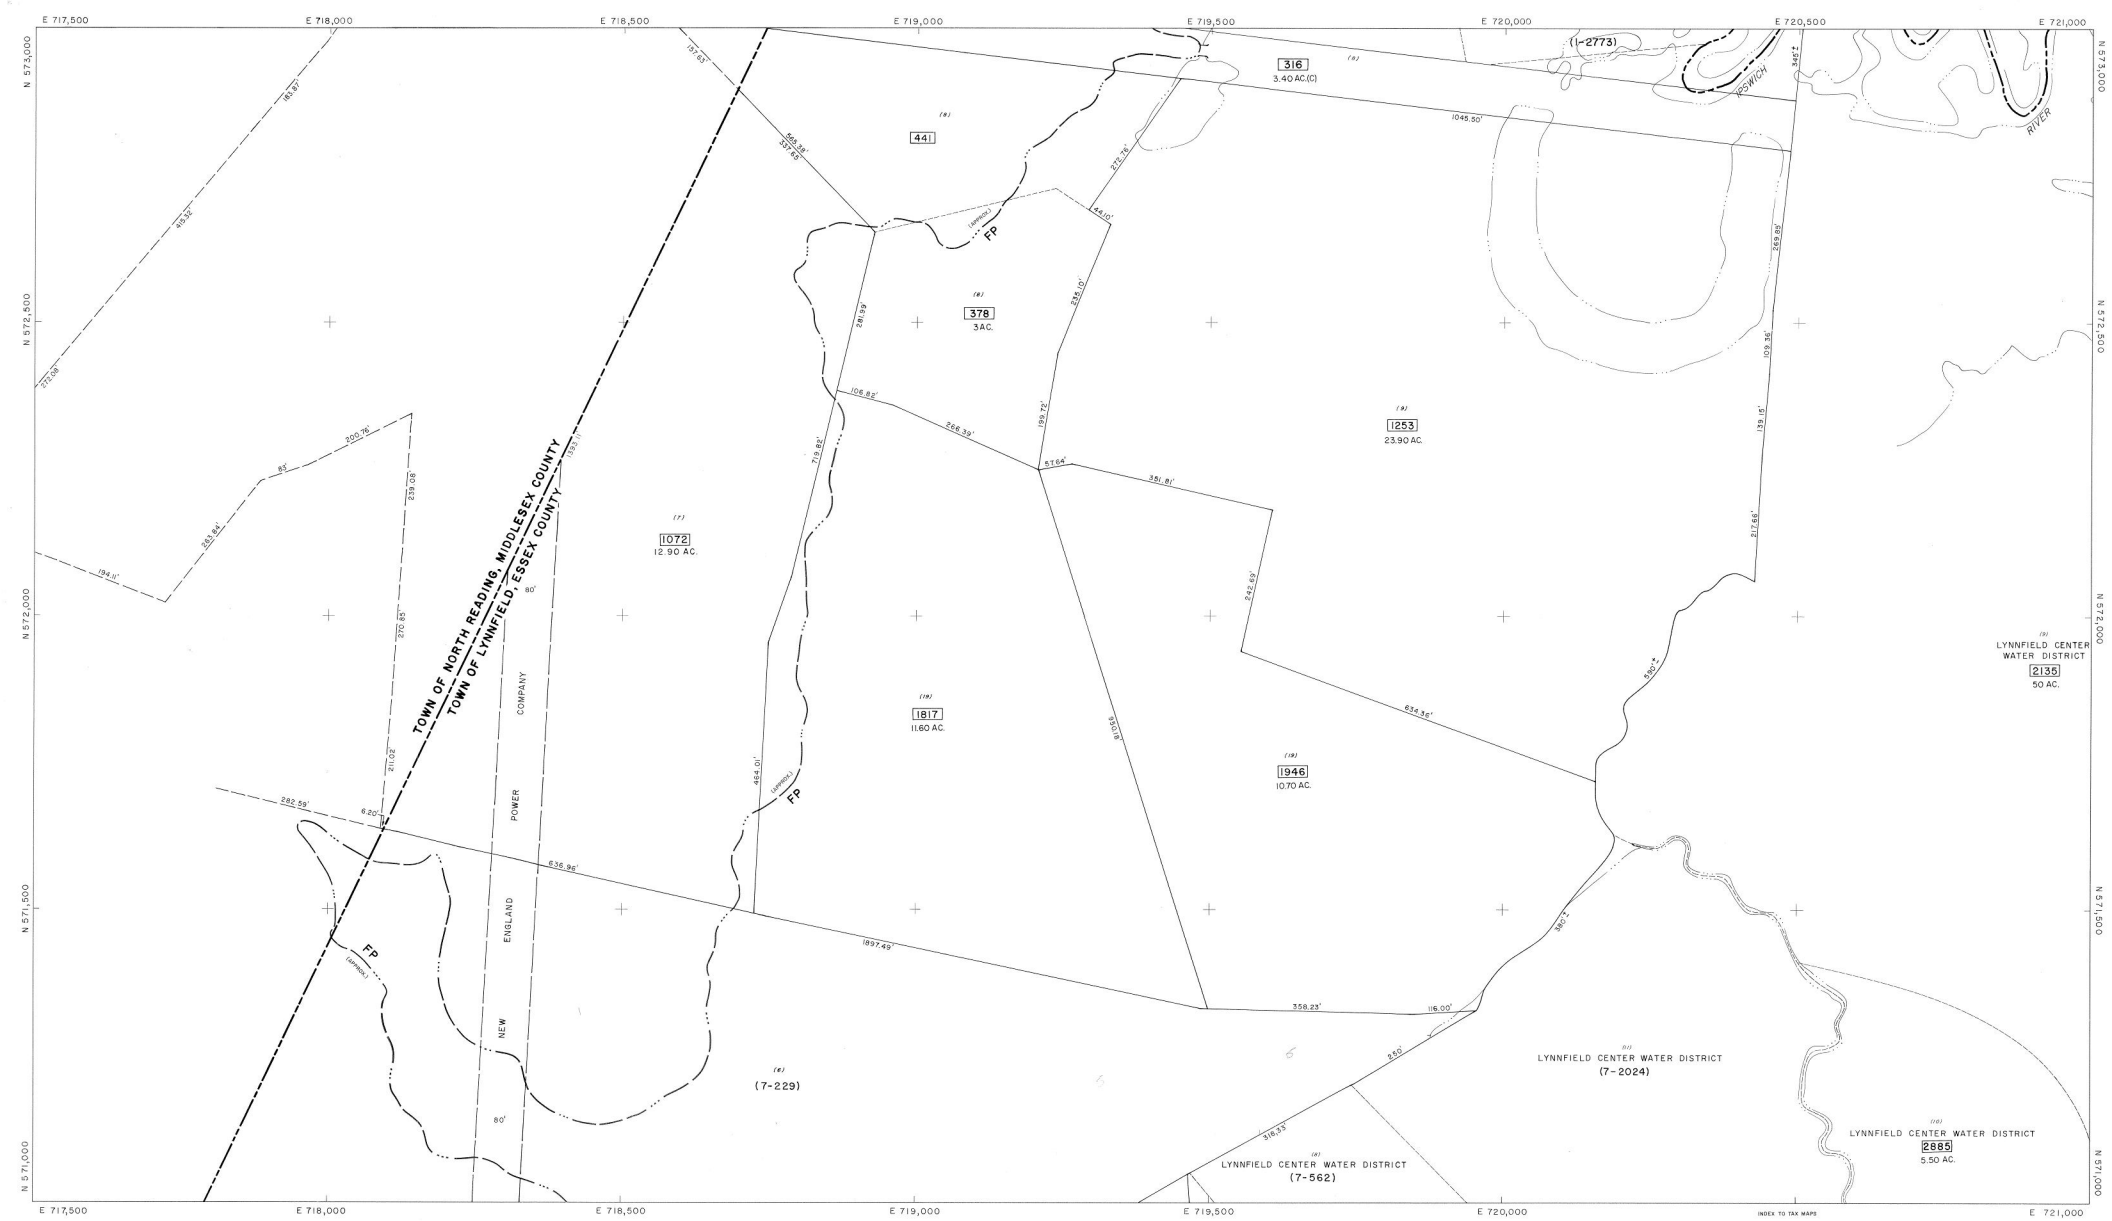

REVISED: ABBA CONSULTING GROUP, INC, SURVEYORS & ENGINEERS
DATE OF MAP NOV., 1968
REVISED 3/80
AERIAL PHOTOGRAPHY FLOWN APRIL, 1968
DEEDS MICROFILMED SEPT., 1968

PREPARED BY
AIR SURVEY CORPORATION
RESTON, VIRGINIA

LEGEND

STATE OR COUNTY LINE	
CITY, TOWN, OR VILLAGE LINE	
SPECIAL DISTRICT LINE	
ROAD OR RAILROAD R/W LINE	
PROPERTY PARCEL LINE	
EASEMENT LINE	
FILED PLAN LOT LINE	
PROPERTY HOOK	7

LYNNFIELD, MASSACHUSETTS

TAX MAP

SCALE 1"= 100'

FEET 100 50 0 100 200 300 400 FEET

FOR TAX PURPOSES ONLY

NOT TO BE USED FOR CONVEYANCE

LEGEND

TAX MAP PARCEL NO.	0101
AREA (FROM DEED OR SURVEY)	43,560 SF
AREA (CALCULATED)	10.5 AC. (C)
DIMENSION (FROM DEED OR SURVEY)	100.50'
DIMENSION (SCALED)	50'
HOUSE STREET NO.	99
FILED PLAN LOT NO.	(8)
STREAM	

INDEX TO TAX MAPS

INDEX TO ADJOINING SHEETS

	1	2
	3	4
6	7	8

A 3