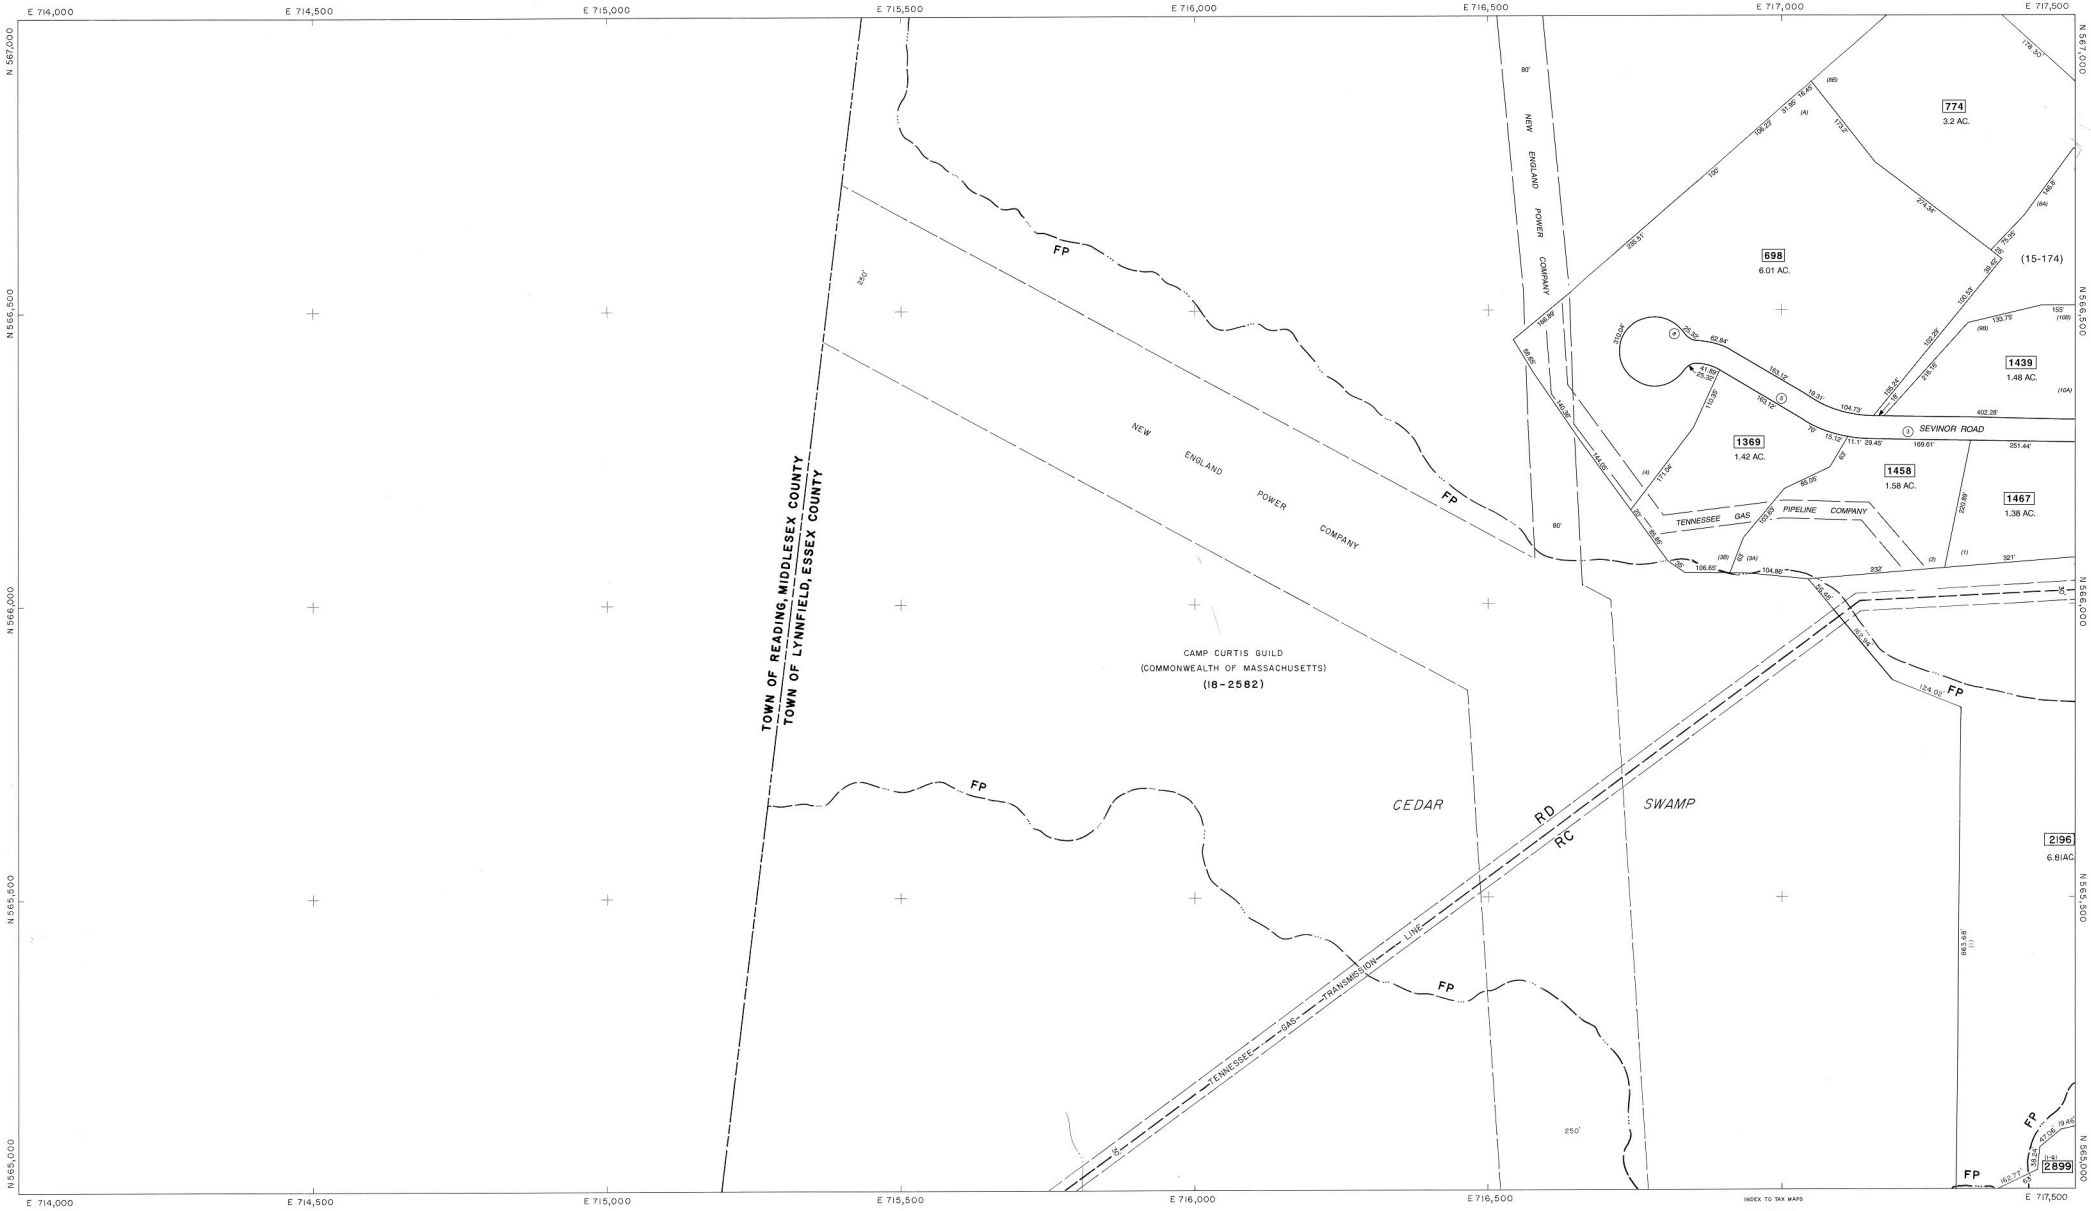

REVISED: ABBA CONSULTING GROUP, INC, SURVEYORS & ENGINEERS
DATE OF MAP NOV., 1968
REVISED

AERIAL PHOTOGRAPHY FLOWN APRIL, 1968
DEEDS MICROFILMED SEPT, 1968

PREPARED BY
AIR SURVEY CORPORATION
RESTON, VIRGINIA

N

LEGEND

STATE OR COUNTY LINE
CITY, TOWN, OR VILLAGE LINE
SPECIAL DISTRICT LINE
ROAD OR RAILROAD R/W LINE
PROPERTY PARCEL LINE
EASEMENT LINE
FILED PLAN LOT LINE
PROPERTY HOOK

LYNNFIELD, MASSACHUSETTS

TAX MAP

SCALE 1" = 100'

FEET 100 50 0 100 200 300 400 FEET

FOR TAX PURPOSES ONLY

NOT TO BE USED FOR CONVEYANCE

LEGEND

TAX MAP PARCEL NO. 0101
AREA (FROM DEED OR SURVEY) 43,560 SF
AREA (CALCULATED) 10.5 AC. (C)
DIMENSION (FROM DEED OR SURVEY) 100.50'
DIMENSION (SCALED) 50.3
HOUSE STREET NO. (89)
FILED PLAN LOT NO. (8)
STREAM

INDEX TO TAX MAPS

INDEX TO ADJOINING SHEETS

	10	11
	14	15
	18	19

A 14