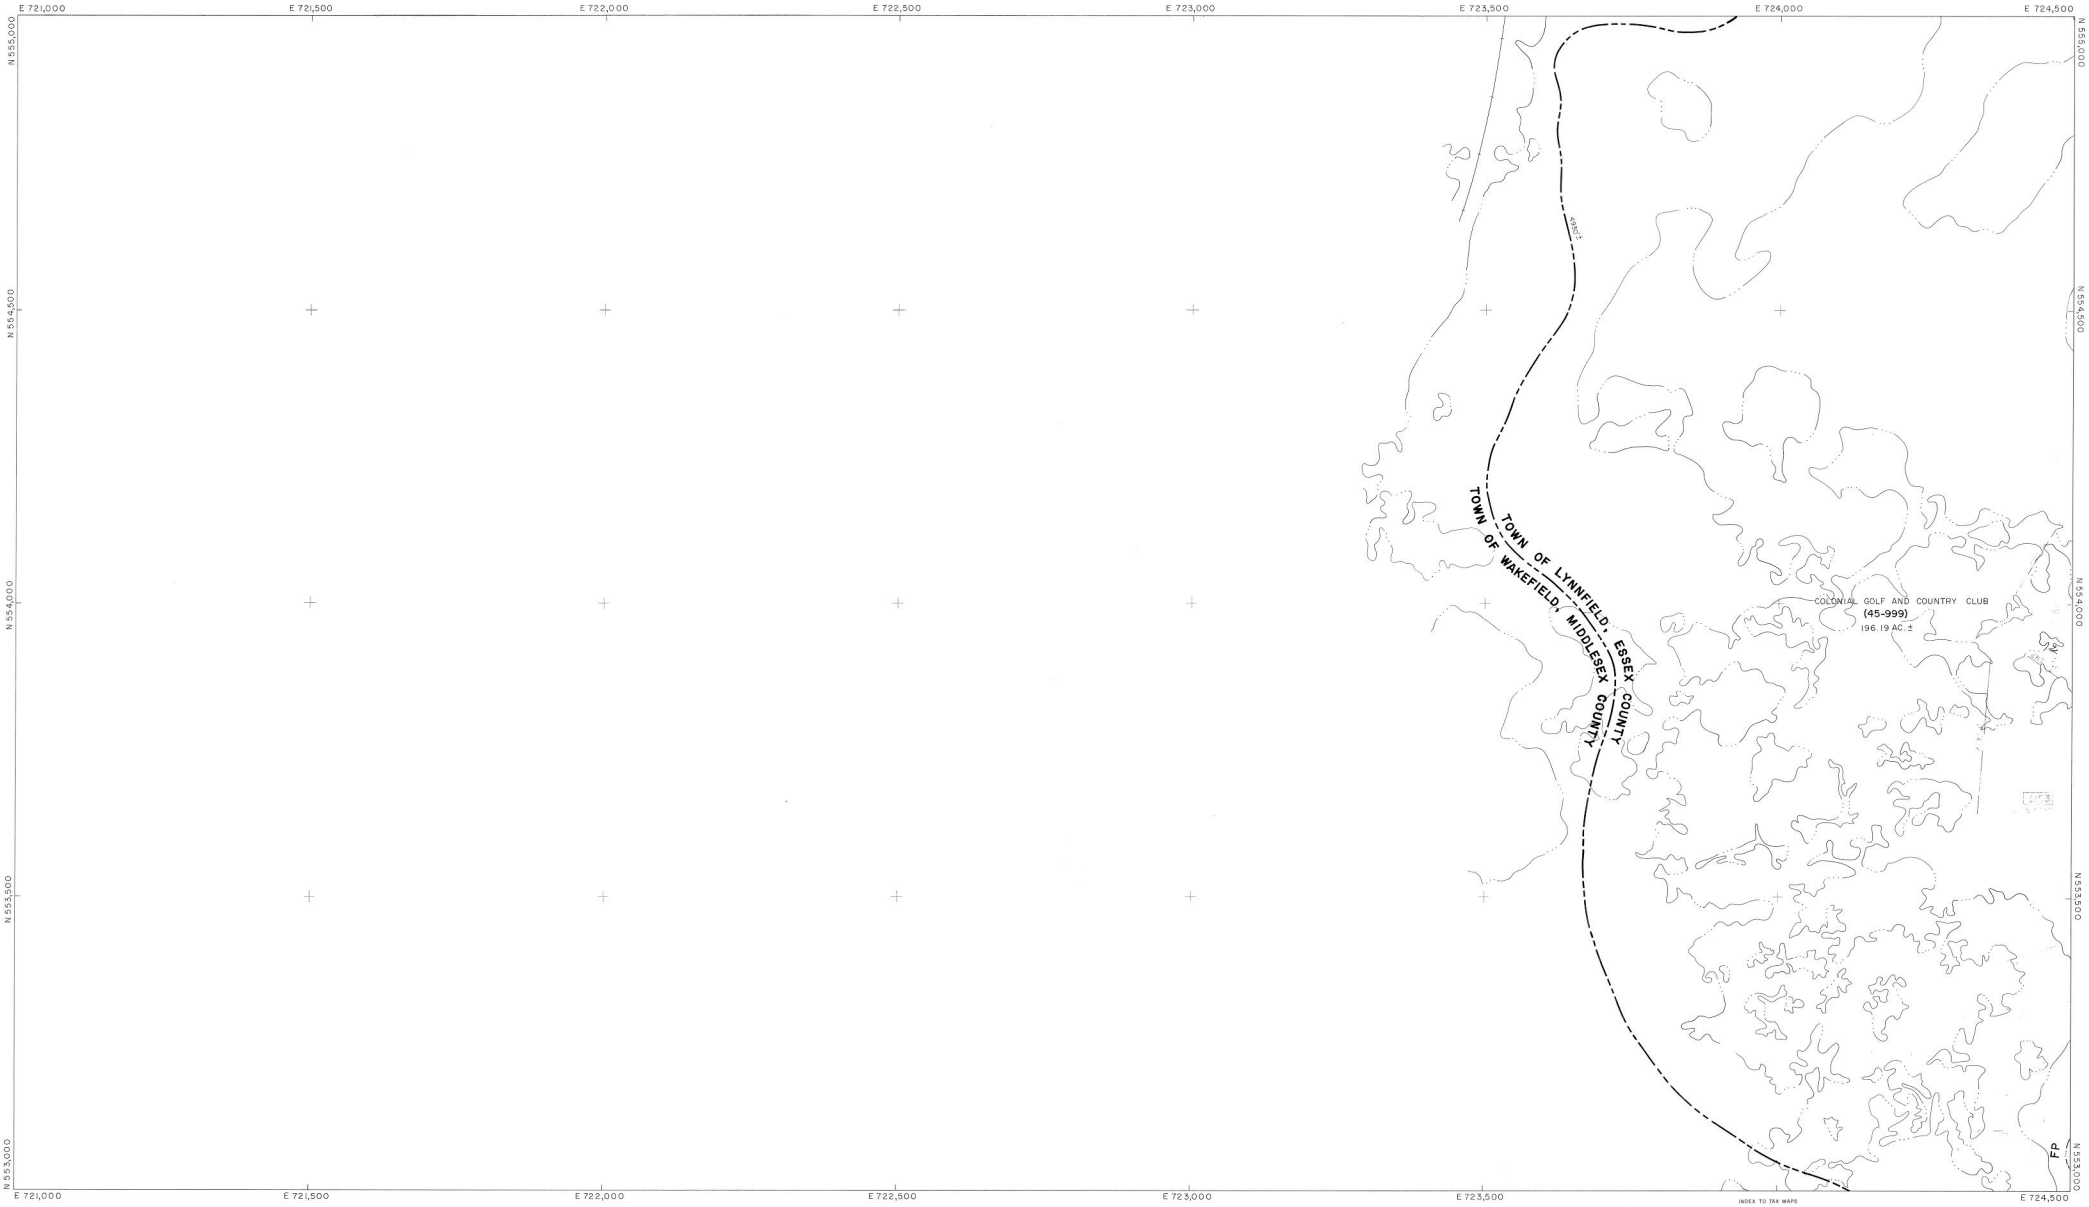

DATE OF MAP NOV., 1968
REVISED

AERIAL PHOTOGRAPHY FLOWN APRIL, 1968
DEEDS MICROFILMED SEPT., 1968

PREPARED BY
AIR SURVEY CORPORATION
RESTON, VIRGINIA

N

LEGEND

STATE OR COUNTY LINE
CITY, TOWN, OR VILLAGE LINE
SPECIAL DISTRICT LINE
ROAD OR RAILROAD R/W LINE
PROPERTY PARCEL LINE
EASEMENT LINE
FILED PLAN LOT LINE
PROPERTY HOOK

LYNNFIELD, MASSACHUSETTS

TAX MAP

SCALE 1" = 100'

FEET 100 50 0 100 200 300 400 FEET

FOR TAX PURPOSES ONLY

NOT TO BE USED FOR CONVEYANCE

LEGEND

TAX MAP PARCEL NO. 0|0|
AREA (FROM DEED OR SURVEY) 43,560 SF
AREA (CALCULATED) 10.5 AC. (C)
DIMENSION (FROM DEED OR SURVEY) 100.50'
DIMENSION (SCALED) 50.3
HOUSE STREET NO. 69
FILED PLAN LOT NO. (#)
STREAM

INDEX TO TAX MAPS

INDEX TO ADJOINING SHEETS

39	40	41
	44	45
	49	