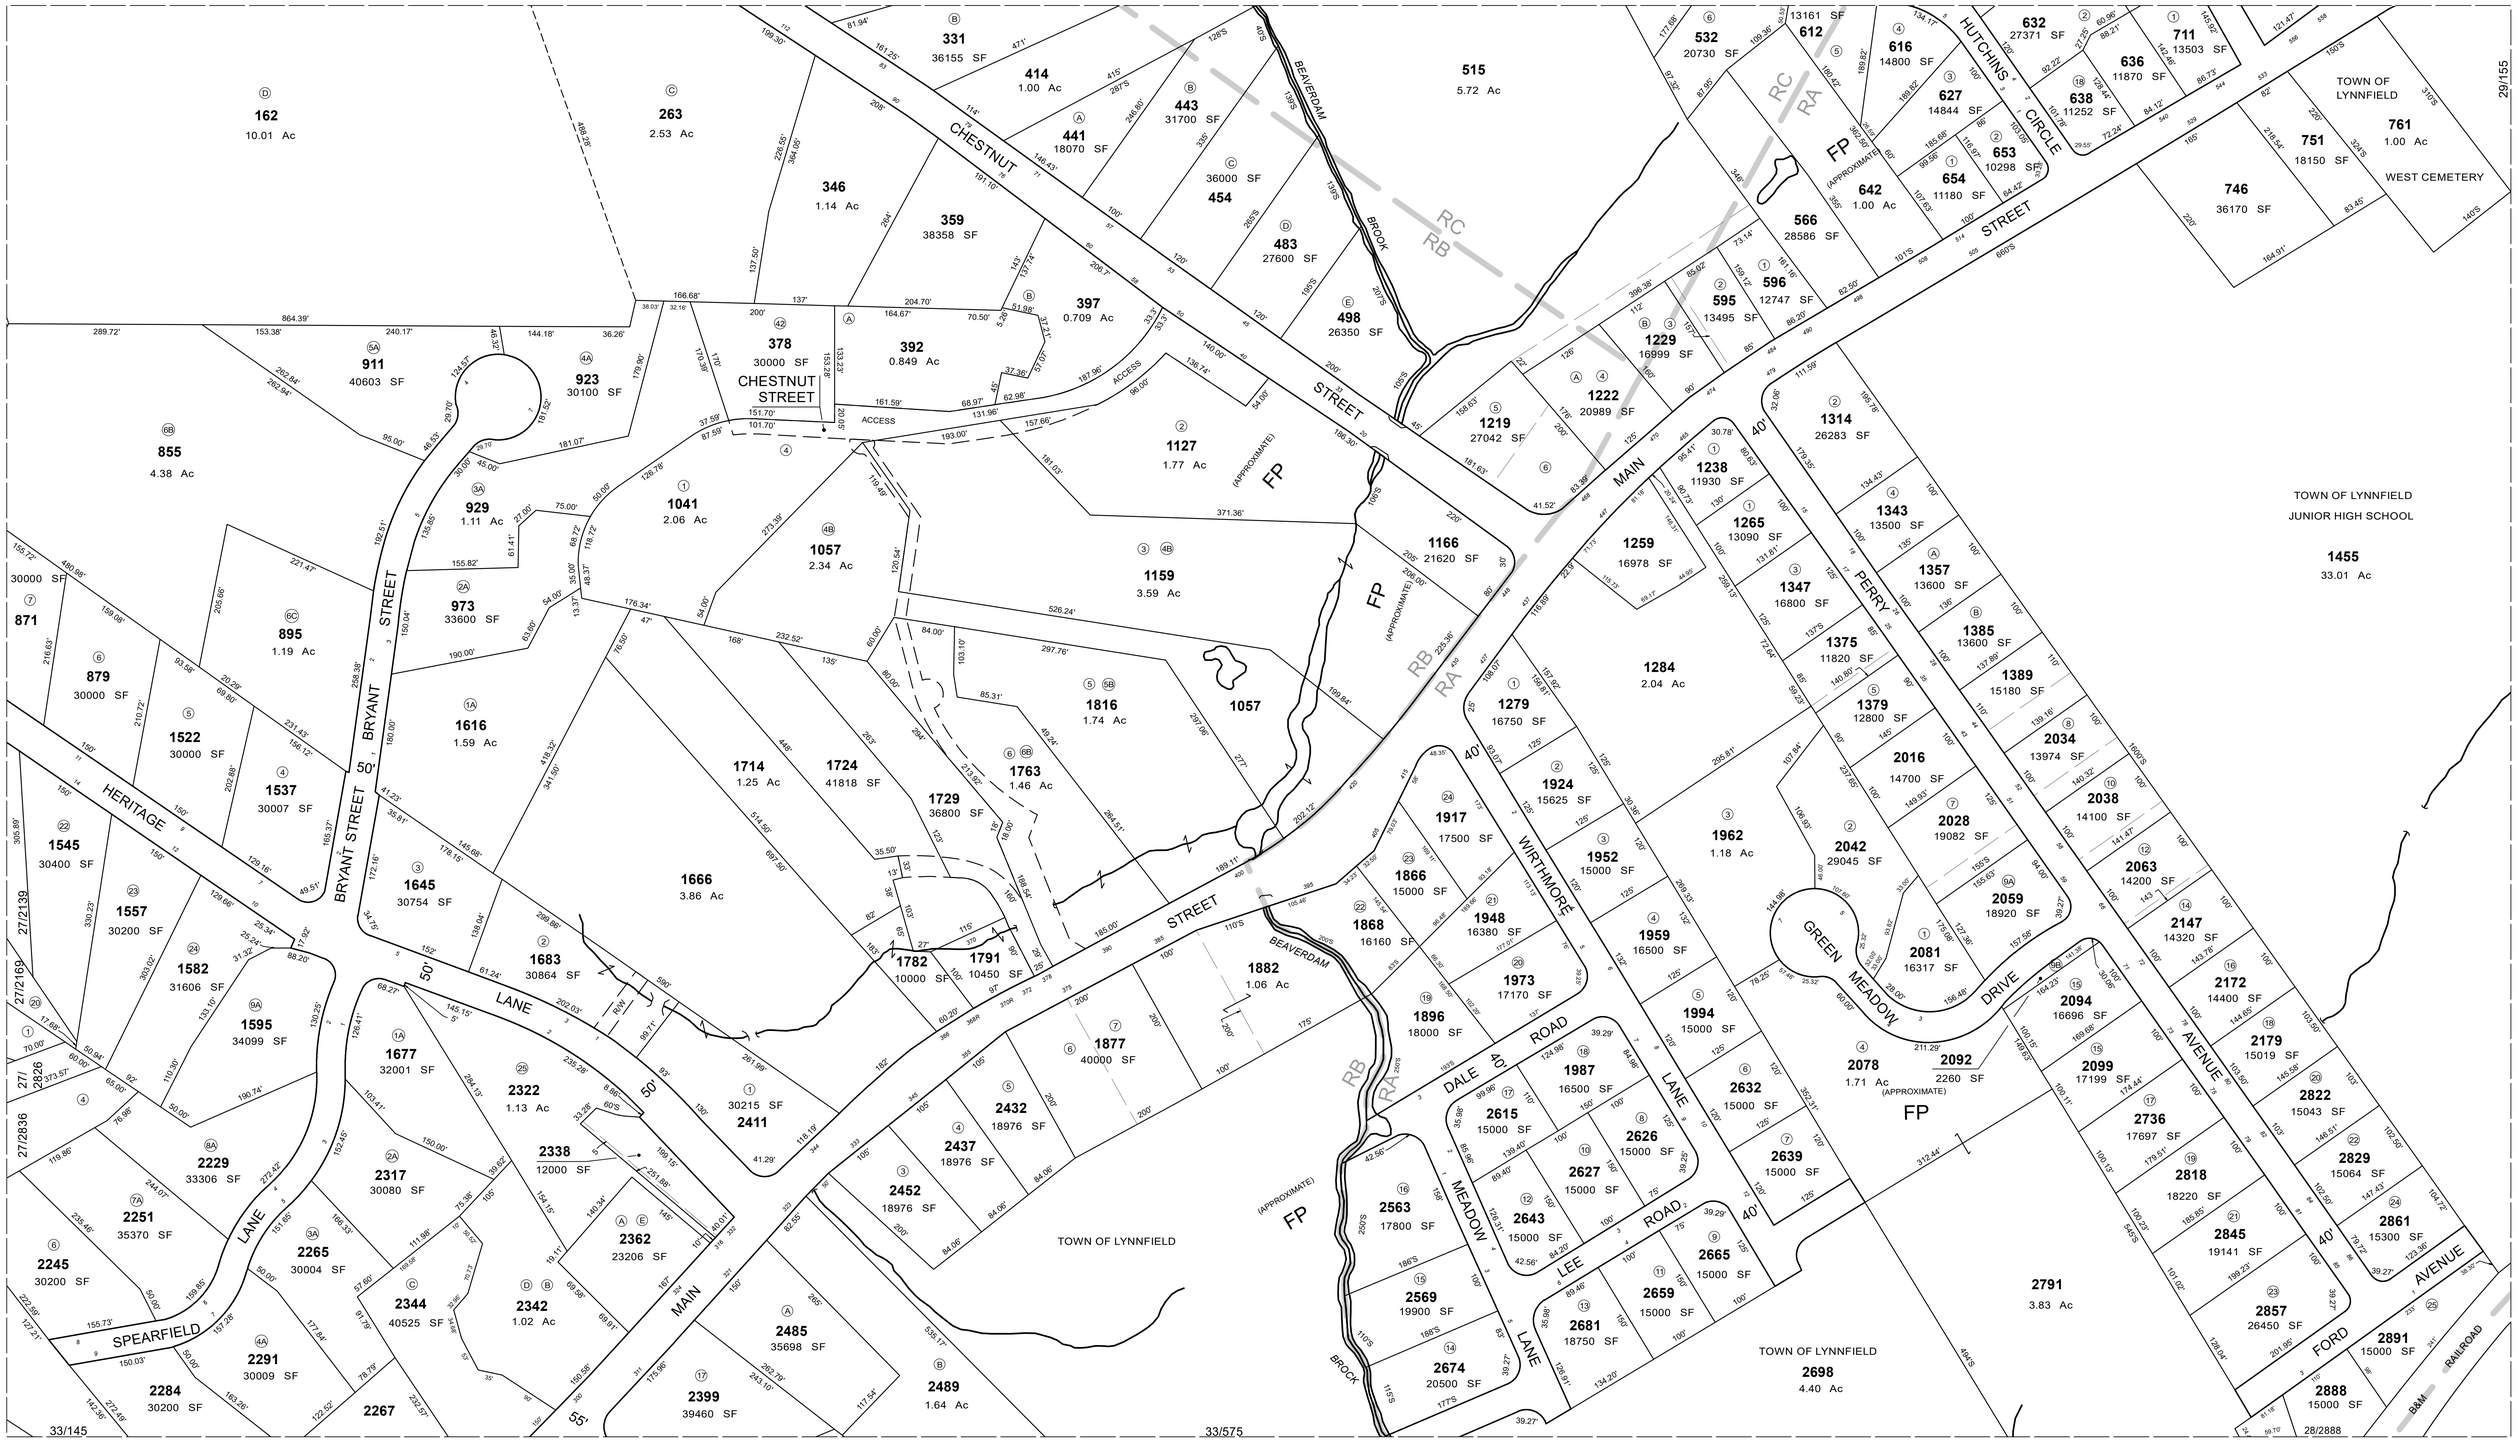


THIS MAP IS FOR ASSESSMENT PURPOSES. IT IS NOT VALID FOR LEGAL DESCRIPTION OR CONVEYANCE.

THE HORIZONTAL DATUM IS THE MASSACHUSETTS STATE PLANE COORDINATE SYSTEM, NAD 83.

ORIGINAL MAPS PREPARED BY AIR SURVEY CORPORATION, RESTON, VIRGINIA.

REVISED & REPRINTED BY

CAI Technologies
Precision Mapping. Geospatial Solutions.
11 Pleasant Street, Littleton, NH 03561
800.322.4540 - www.cai-tech.com

TAX MAP PARCEL NO. - - - - - **818**
AREA SURVEYED - - - - - - - Ac
RECORD DIMENSION - - - - - 100'
SCALED DIMENSION - - - - - - 100'S
FILED PLAN LOT NO. - - - - - - (2)
HOUSE STREET NO. - - - - - - *1506*

LEGEND

STATE OR COUNTY LINE - - - - -
CITY, TOWN, OR VILLAGE LINE - -
ROAD LINE - - - - - - - - - - -
RAILROAD LINE - - - - - - - -
FILED PLAN LOT LINE - - - - - -

MATCH LINE - - - - - - - - 3/316
WATER - - - - - - - - - -W-
PROPERTY PARCEL LINE - - -
RIGHT OF WAY/ACCESS - - - R/W
COMMON OWNERSHIP - - - OR

FEET 100 50 0 100 200 300
METERS 25 12.5 0 25 50 75
SCALE: 1" = 100'

REVISED TO: JANUARY 1, 2020

PROPERTY MAPS
LYNNFIELD
MASSACHUSETTS

INDEX DIAGRAM

14	15	16	17
18	19	20	21
22	23	24	25
27	28	29	30
32	33	34	35
38	39	40	41

N

MAP NO.
28