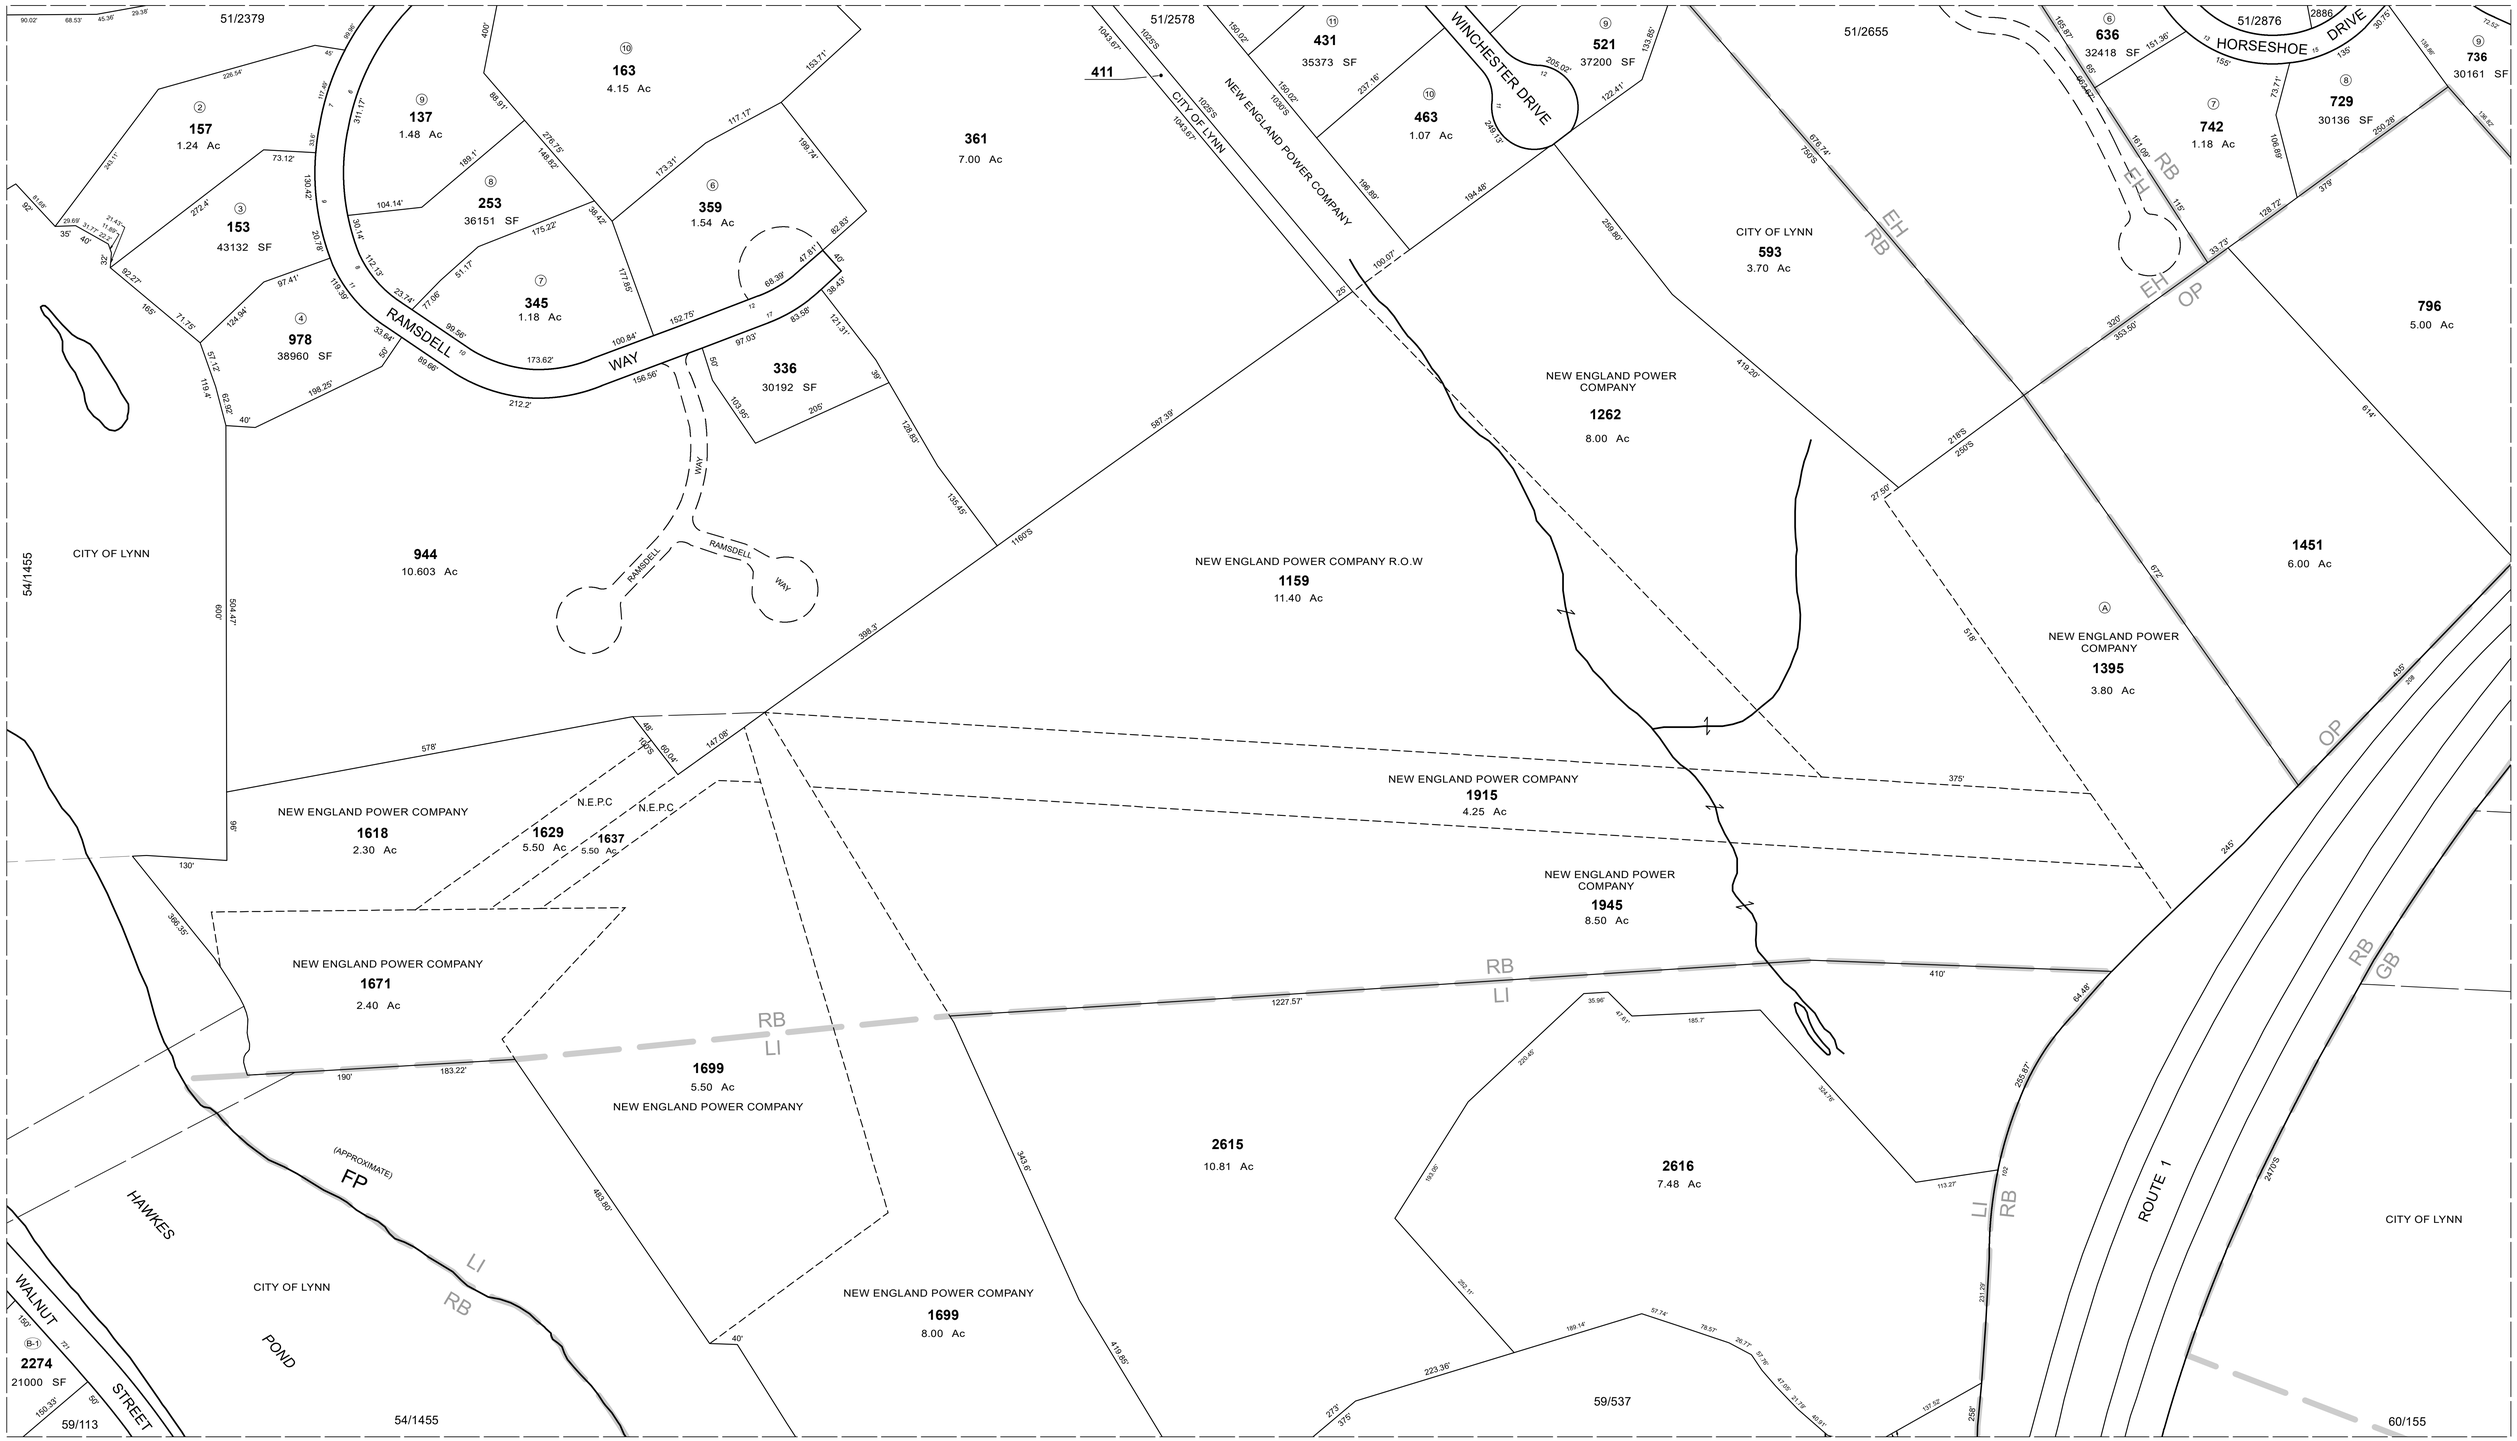


THIS MAP IS FOR ASSESSMENT PURPOSES. IT IS NOT VALID FOR LEGAL DESCRIPTION OR CONVEYANCE.

THE HORIZONTAL DATUM IS THE MASSACHUSETTS STATE PLANE COORDINATE SYSTEM, NAD 83.

ORIGINAL MAPS PREPARED BY AIR SURVEY CORPORATION, RESTON, VIRGINIA.

REVISED & REPRINTED BY

CAI Technologies
Precision Mapping. Geospatial Solutions.
11 Pleasant Street, Littleton, NH 03561
800.322.4540 - www.cai-tech.com

TAX MAP PARCEL NO. - - - - - 818
AREA SURVEYED - - - - - - - Ac
RECORD DIMENSION - - - - - 100'
SCALED DIMENSION - - - - - - 100'S
FILED PLAN LOT NO. - - - - - - (2)
HOUSE STREET NO. - - - - - - 1506

LEGEND

STATE OR COUNTY LINE
CITY, TOWN, OR VILLAGE LINE
ROAD LINE
RAILROAD LINE
FILED PLAN LOT LINE

MATCH LINE - - - - - - - - 3/316
WATER - - - - - - - - - - -W-
PROPERTY PARCEL LINE - - -
RIGHT OF WAY/ACCESS - - - ROW
COMMON OWNERSHIP - - - OR

FEET 100 50 0 100 200 300
METERS 25 12.5 0 25 50 75
SCALE: 1" = 100'

REVISED TO: JANUARY 1, 2020

PROPERTY MAPS
LYNNFIELD
MASSACHUSETTS

INDEX DIAGRAM

	44	45	46	47	48
	49	50	51	52	53
		54	55	56	57
		58	59	60	

N

MAP NO.
55